0 5 10 20 24
1/8" = 1'0"


0 5 10 12
1/4" = 1'0"

0 1 2 3 4 5 6
1/2" = 1'0"

0 1 2 3 4
3/4" = 1'0"

0 1 2 3
1" = 1'0"

0 1
3" = 1'0"

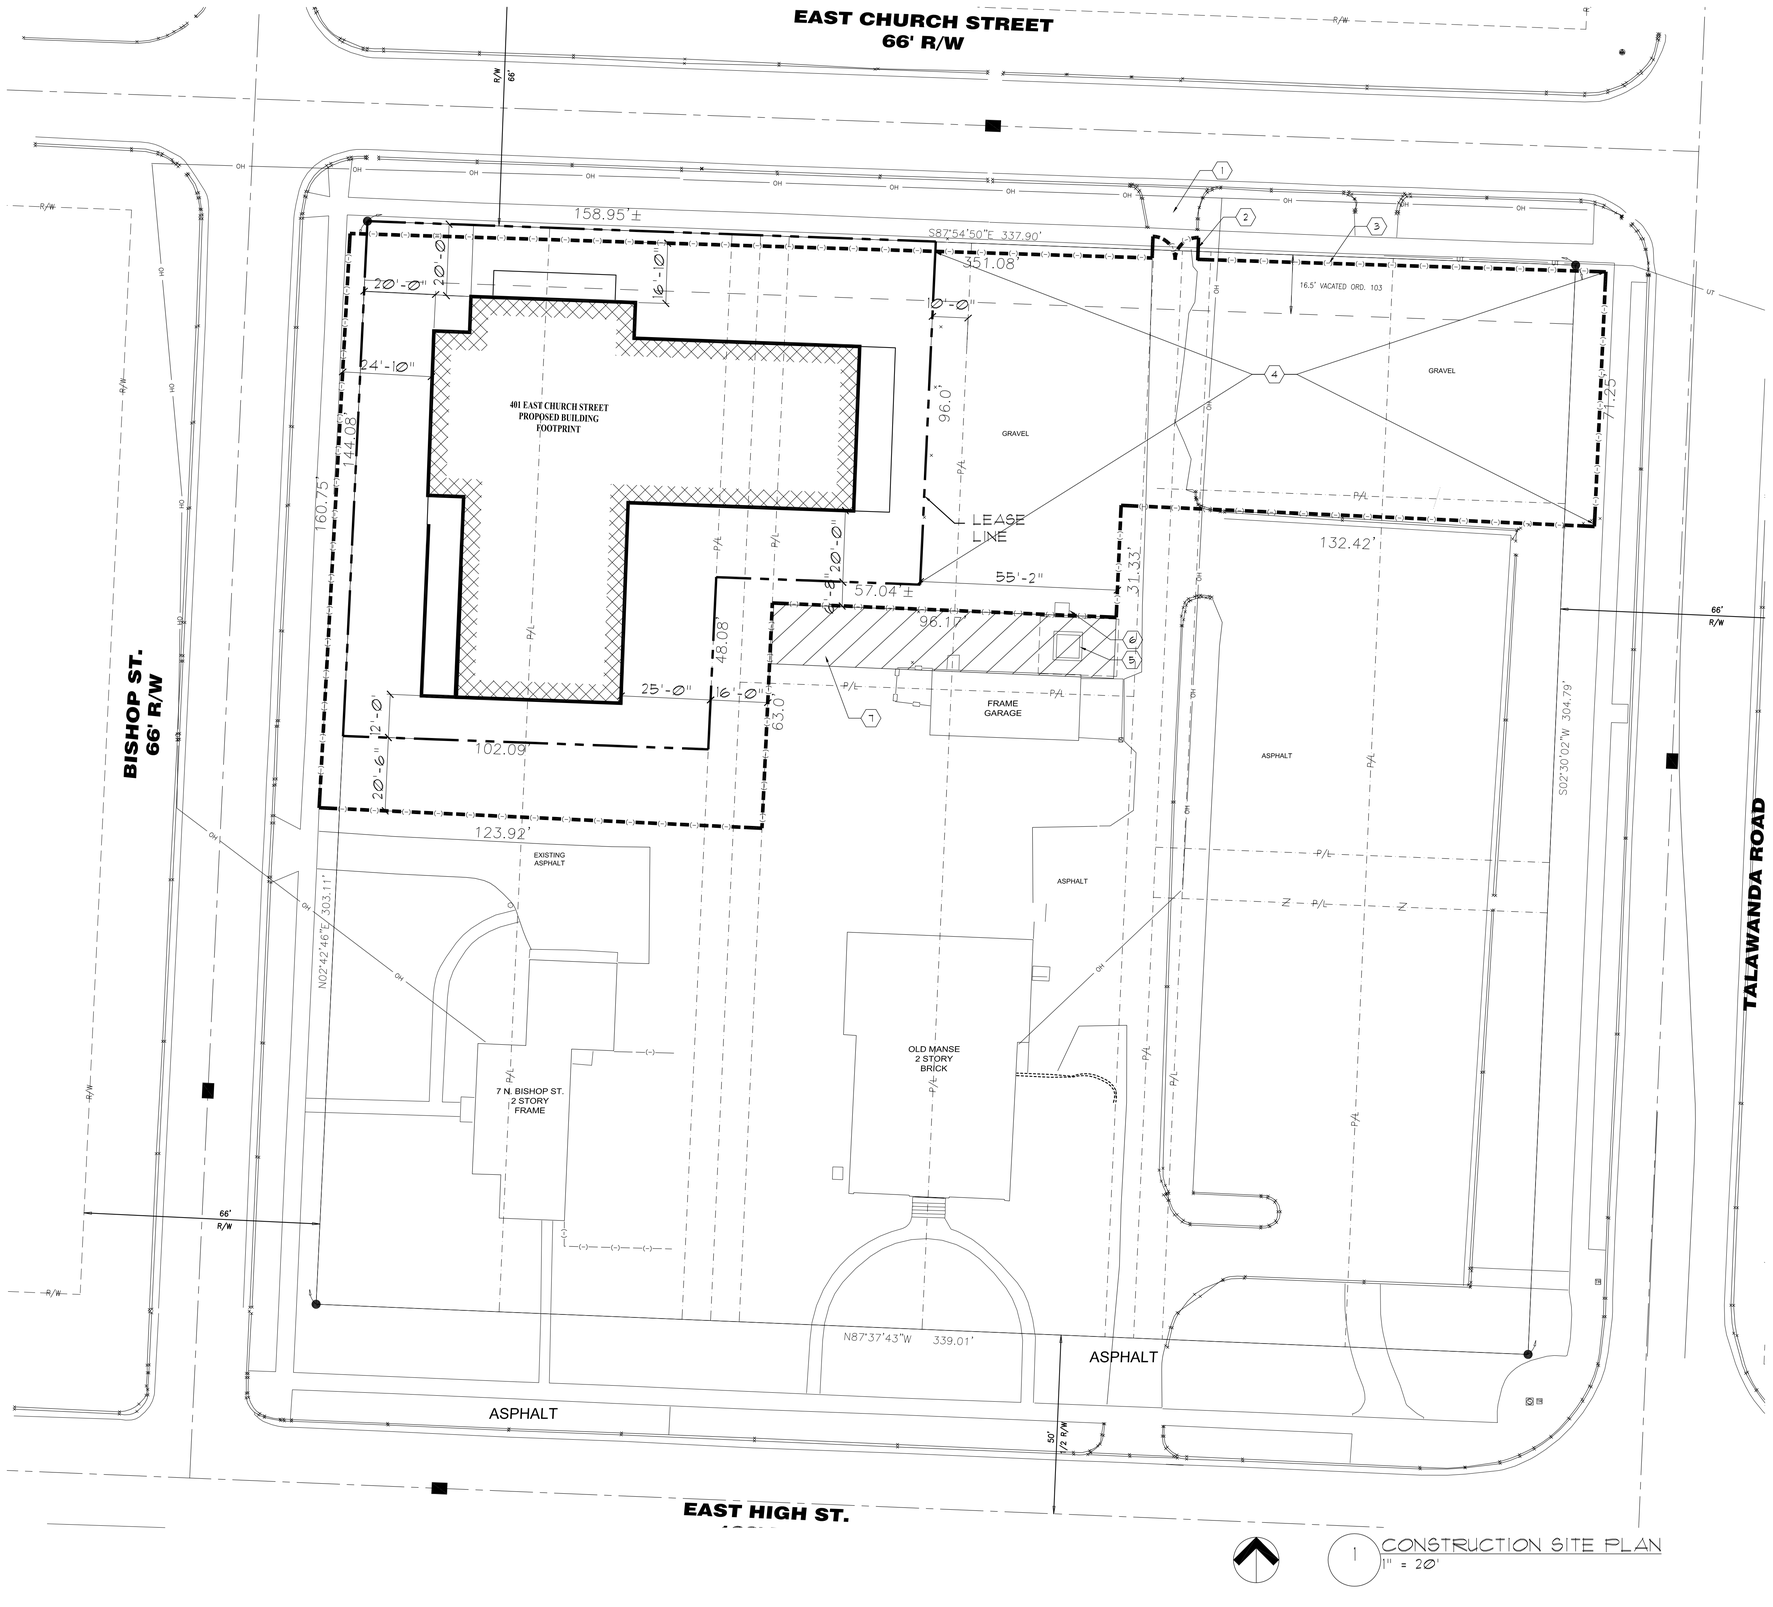

1 CONSTRUCTION SITE PLAN
1" = 20'

This drawing and the material appearing herein, constitute the original and unpublished work of Feinknopf Macioce Schappa Architects, Inc. and may not be used on any project for any purpose, nor may the same be copied (except by those governmental agencies required by law), or disclosed without written consent of the architect.

© COPYRIGHT FEINKNOPF MACIOCE SCHAPPA ARCHITECTS, INC.

PROJECT # 08015	PROJECT MANAGER MP
PLOT DATE	DRAWN BY
SCALE	REVIEWED BY MP

NO.	REVISION DESCRIPTION	DATE

NOTES

CODED NOTES

1. RE-PAVE EXISTING ROAD w/ 2½" ASPHALT INSIDE CONSTRUCTION LIMIT
2. CONSTRUCTION GATE
3. CONSTRUCTION FENCE/LIMITS
4. AFTER CONSTRUCTION REMOVE ALL PAVING, GRAVEL & IMPROVEMENTS. PROVIDE 5" TOPSOIL & PLANT w/ GRASS SEED. REUSE TOPSOIL STRIPPED FROM SITE @ NEW BUILDING AND IMPORT REMAINING QUANTITY REQUIRED.
5. NEW TRANSFORMER AND CONCRETE PAD PROVIDED BY MIAMI UNIVERSITY
6. NEW 4'x4' TELECOM MANHOLE PROVIDED BY MIAMI UNIVERSITY
7. CONSTRUCTION ACTIVITY IN THIS AREA. SEE ELECTRICAL SITE PLAN, CIVIL DRAWINGS & LANDSCAPE PLAN FOR EXTENT OF WORK.

STATE OF OHIO
MICHAEL J. PAPLOW 9188
REGISTERED ARCHITECT
EXPIRATION DATE: 12/31/15

NO.	ISSUE DESCRIPTION	DATE

JOB

EVANS SCHOLARS SCHOLARSHIP HOUSE
MIAMI UNIVERSITY
401 EAST CHURCH STREET
OXFORD, OHIO 45056

FEINKNOPF
MACIOCE
SCHAPPA
Architects
995 West 3rd Avenue
Columbus, Ohio 43212
project manager tel (614)545-3504
mpaplow@fmsarchitects.com
main ofc tel (614)297-1020 *fax* (614)291-1020

SHEET TITLE	SHEET NO.
CONSTRUCTION SITE PLAN EVANS SCHOLARS MIAMI	SL-2