

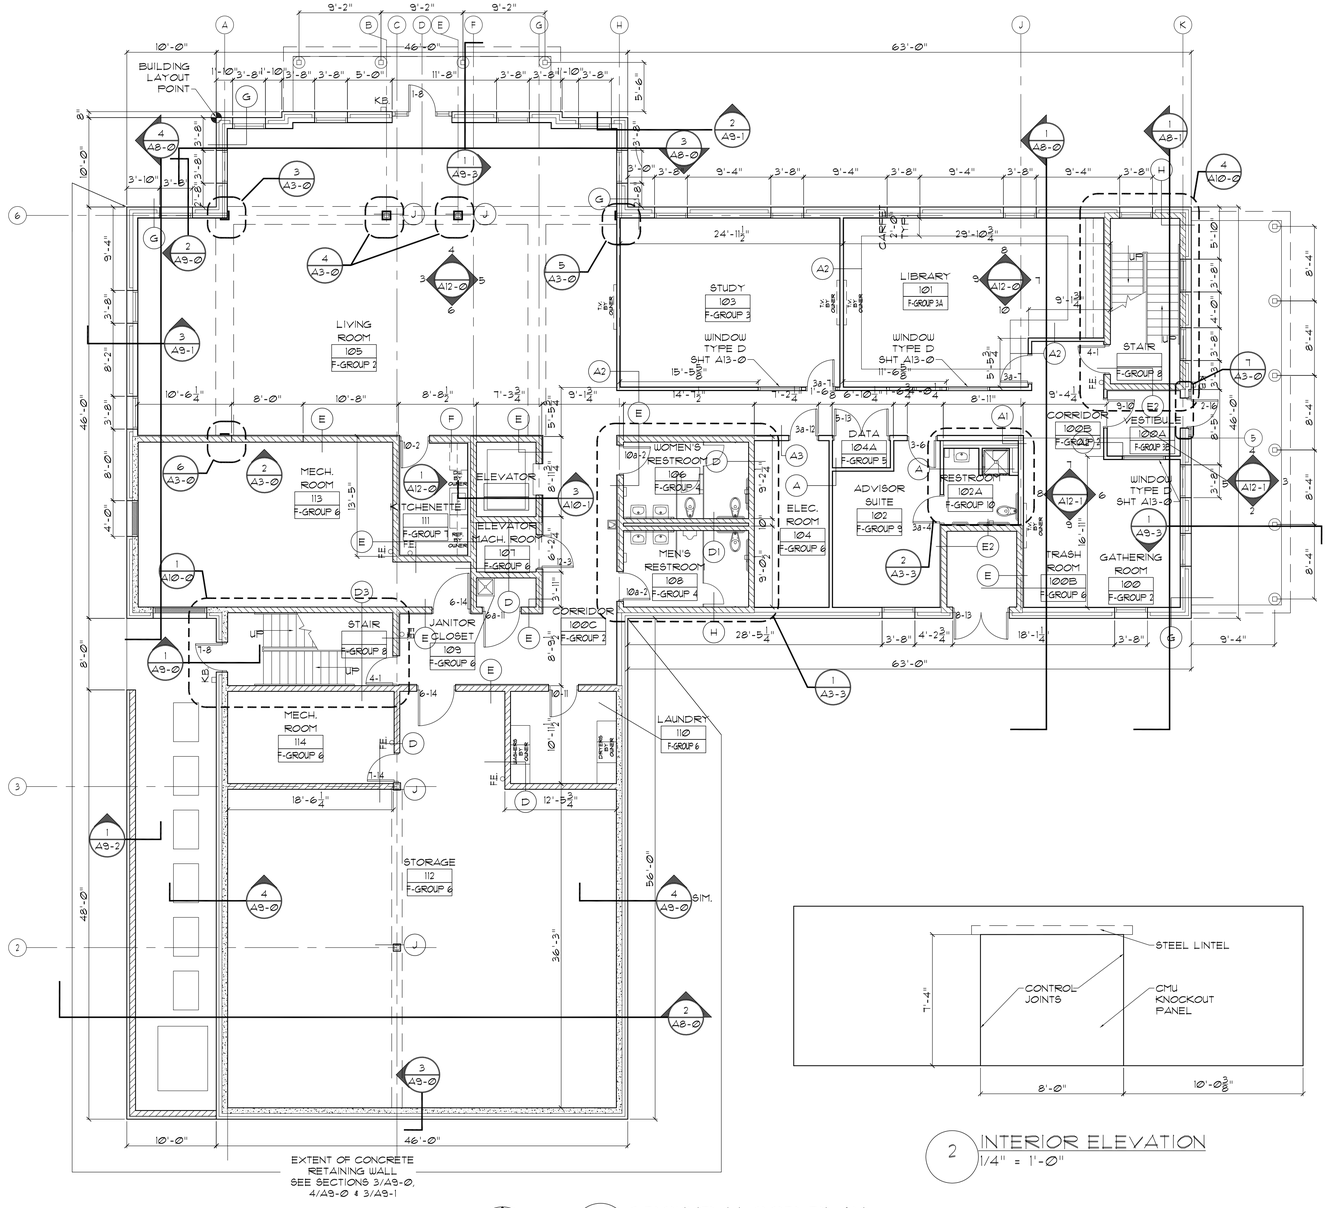


1 GROUND FLOOR PLAN
1/8" = 1'-0"


2 INTERIOR ELEVATION
1/4" = 1'-0"

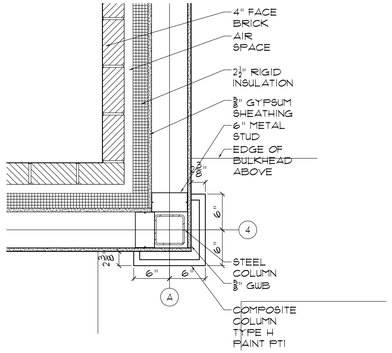


3 PLAN DETAIL
1" = 1'-0"

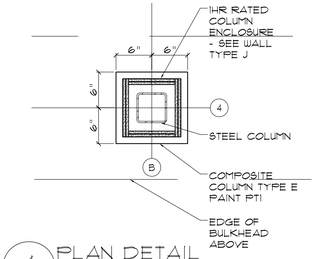


4 PLAN DETAIL
1" = 1'-0"

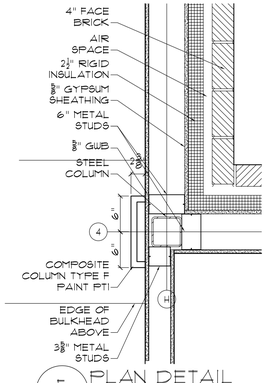


5 PLAN DETAIL
1" = 1'-0"

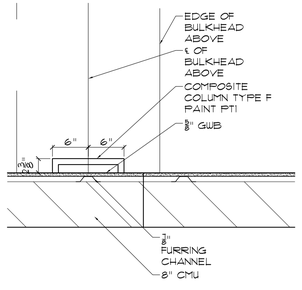

6 PLAN DETAIL
1" = 1'-0"

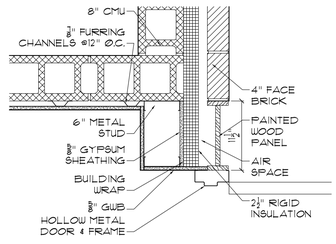

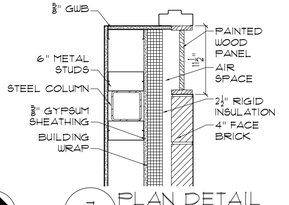

7 PLAN DETAIL
1" = 1'-0"

FINISH GROUPS:

F-GROUP 1
FLOOR: CARPET-CPT4
BASE: STRAIGHT VINYL
WALLS: SEMI GLOSS PAINT-PT4
CEILING: EXPOSED PRE-CAST PLANK OR GYPSUM BOARD- PAINTED-PT9

F-GROUP 1A
FLOOR: CARPET-CPT1
BASE: STRAIGHT VINYL
WALLS: SEMI GLOSS PAINT-PT3
CEILING: EXPOSED PRE-CAST PLANK OR GYPSUM BOARD- PAINTED-PT9

F-GROUP 2
FLOOR: WOOD
BASE: WOOD-PAINTED - PT1
WALLS: SEMI GLOSS PAINT-WOOD PT1, PT2
CEILING: ACT

F-GROUP 3
FLOOR: CARPET - CPT3
BASE: WOOD - PAINTED PT1
WALLS: SEMI GLOSS PAINT - PT1
CEILING: ACT

F-GROUP 3A
FLOOR: CARPET - CPT6, BORDER CPT2
BASE: WOOD - PAINTED PT1
WALLS: PT1 WOOD, PT5
CEILING: ACT

F-GROUP 3B
FLOOR: CERAMIC TILE CT1
BASE: WOOD - PAINTED PT1
WALLS: PT1 WOOD, PT5
CEILING: PAINTED GYP. BOARD PT9

F-GROUP 4
FLOOR: CERAMIC TILE CT3
BASE: CERAMIC TILE CT3
WALLS: EPOXY PAINT PT8, CERAMIC TILE CT2
CEILING: MOISTURE RESISTANT ACT

F-GROUP 5
FLOOR: SEALED CONCRETE
BASE: VINYL COVE
WALLS: SEMI GLOSS PAINT PT8
CEILING: EXPOSED PAINTED PT9

F-GROUP 6
FLOOR: SEALED CONCRETE
BASE: NO BASE
WALLS: SEMI GLOSS PAINT PT8
CEILING: EXPOSED PAINT EXPOSED GYPSUM BOARD PT9

F-GROUP 7
FLOOR: SHEET VINYL SV2
BASE: VINYL COVE
WALLS: EPOXY PAINT CT8
CEILING: MOISTURE RESISTANT ACT

F-GROUP 8
FLOOR: SHEET VINYL SV3
BASE: VINYL COVE
WALLS: SEMI GLOSS PAINT PT8
CEILING: EXPOSED - PAINTED
STAIR TREADS: RUBBER TREADS & RUBBER NOSINGS

F-GROUP 9
FLOOR: CARPET CPT1
BASE: STRAIGHT VINYL
WALLS: SEMI GLOSS PAINT PT3
CEILING: ACT

F-GROUP 10
FLOOR: SHEET VINYL SV2
BASE: VINYL COVE
WALLS: EPOXY PAINT PT8, CERAMIC TILE IN SHOWER CT4
CEILING: MOISTURE RESISTANT ACT

F-GROUP 10A
FLOOR: SHEET VINYL SV1
BASE: VINYL COVE
WALLS: EPOXY PAINT PT8, CERAMIC TILE IN SHOWER CT4
CEILING: MOISTURE RESISTANT ACT

F-GROUP 11
FLOOR: CARPET CPT4
BASE: CARPET CPT5
WALLS: SEMI-GLOSS PAINT PT6
CEILING: ACT

F-GROUP 11A
FLOOR: CARPET CPT1
BASE: CARPET CPT5
WALLS: SEMI-GLOSS PAINT PT5
CEILING: ACT

CERAMIC TILE
CT1 - URBAN EVENING CY08
CT2 - DISTRICT GOLD CY03
CT3 - DOWNTOWN NITE CY04
CT4 - MATTE URBAN PUTTY 0761

CARPET
CPT1 - COSMIC ALCHEMY
CPT2 - COLOR CHOICE DARKGREEN
CPT3 - COSMIC ETHEREAL
CPT4 - COSMIC LIGHT
CPT5 - COLOR CHOICE DOLPHIN
CPT6 - COSMIC FUSION

SHEET VINYL
SV1 - LEMON JUICE
SV2 - GREEN BACK
SV3 - NOTHING BUT BEIGE

PAINT
PT1 - ACCOLADE 215-1
PT2 - FLAX 114-3
PT3 - LIGHT SAGE 409-4
PT4 - STEEL CITY 506-4
PT5 - FROSTY PINE 409-3
PT6 - DUSTY MILLER 506-3
PT7 - STONINGTON 416-4
PT8 - WATER CHESNUT 522-3
PT9 - CEILING WHITE

WOOD FLOOR - BIRCH - COPPER SHINE

RESILIENT BASE & TREADS - MOON ROCK

This drawing and the material appearing herein, constitute the original and unpublished work of Feinknopf Macioce Schappa Architects, Inc. and may not be used on any project for any purpose, nor may the same be copied (except by those governmental agencies required by law), or disclosed without written consent of the architect.

© COPYRIGHT FEINKNOPF MACIOCE SCHAPPA ARCHITECTS, INC. 2014

PROJECT # 0805	PROJECT MANAGER MP
PLOT DATE Jul 28, 2014	DRAWN BY
SCALE	REVIEWED BY MP

NO.	REVISION DESCRIPTION	DATE

NOTES

GENERAL NOTES

1. ALL GYPSUM BOARD CEILINGS TO BE PAINTED AS INDICATED IN SPECIFICATIONS SECTION 09 25 00.
2. ALL EXPOSED STRUCTURE TO BE PAINTED AS INDICATED IN SPECIFICATIONS SECTION 09 25 00 UNLESS OTHERWISE NOTED
3. ALL INTERIOR DOORS AND FRAMES ON THE GROUND FLOOR TO BE PAINTED PT1. DOORS AND FRAMES ON THE SECOND FLOOR TO BE PAINTED PT4. DOORS AND FRAMES ON THIRD FLOOR TO BE PAINTED PT3.
4. ALL STAIR LANDINGS HAVE SHEET VINYL & ALL TREADS HAVE RUBBER SURFACES & NOSINGS. AS INDICATED IN SECTION 09 65 00 INTERIOR PLAN DIMENSIONS ARE INDICATED TO THE FACE OF MASONRY OR THE FACE OF METAL STUDS. WALL THICKNESS IS DETERMINED BY PARTITION TYPE.
5. PAINT BOTTOM OF ELEVATOR PIT EPOXY WHITE UP TO 4'-0" ALL
6. ALL INTERIOR PLAN DIMENSIONS ARE INDICATED TO THE FACE OF MASONRY OR THE FACE OF METAL STUDS. WALL THICKNESS IS DETERMINED BY PARTITION TYPE
7. ⊗ DENOTES WALL TYPE, SEE LS-1 FOR WALL TYPE SCHEDULE & FRAMING INFO
8. ALL EXTERIOR BUILDING DIMENSIONS ARE TAKEN FROM THE EXTERIOR FACE OF FINISH MATERIAL. ALL FOUNDATION WALL ARE OFFSET 1" TOWARD THE EXTERIOR FROM THE EXTERIOR FACE OF FINISH MATERIAL
9. DOOR NUMBERS AND HARDWARE NUMBERS ARE INDICATED AS THUS: SEE SHEET A13-0 FOR DOOR & FRAME ELEVATIONS. SEE SPECIFICATIONS FOR HARDWARE SETS

DOOR & FRAME — HARDWARE
5-2

STATE OF OHIO
MICHAEL J. PAPLOW 9188
REGISTERED ARCHITECT
EXPIRATION DATE: 12/31/15

NO.	ISSUE DESCRIPTION	DATE

JOB
EVANS SCHOLARS SCHOLARSHIP HOUSE
MIAMI UNIVERSITY
401 EAST CHURCH STREET
OXFORD, OHIO 45056

FEINKNOPF
MACIOCE
SCHAPPA
Architects
995 West 3rd Avenue
Columbus, Ohio 43212
project manager tel (614) 545-3504
mpaplow@fmsarchitects.com
main ofc tel (614) 297-1020 *fax* (614) 291-1020

SHEET TITLE	SHEET NO.
GROUND FLOOR PLAN EVANS SCHOLARS MIAMI	A3-0