0 5 10 20 24
1/8" = 1'0"


0 5 10 12
1/4" = 1'0"

0 1 2 3 4 5 6
1/2" = 1'0"


0 1 2 3 4
3/4" = 1'0"

0 1 2 3
1" = 1'0"

0 1
3" = 1'0"

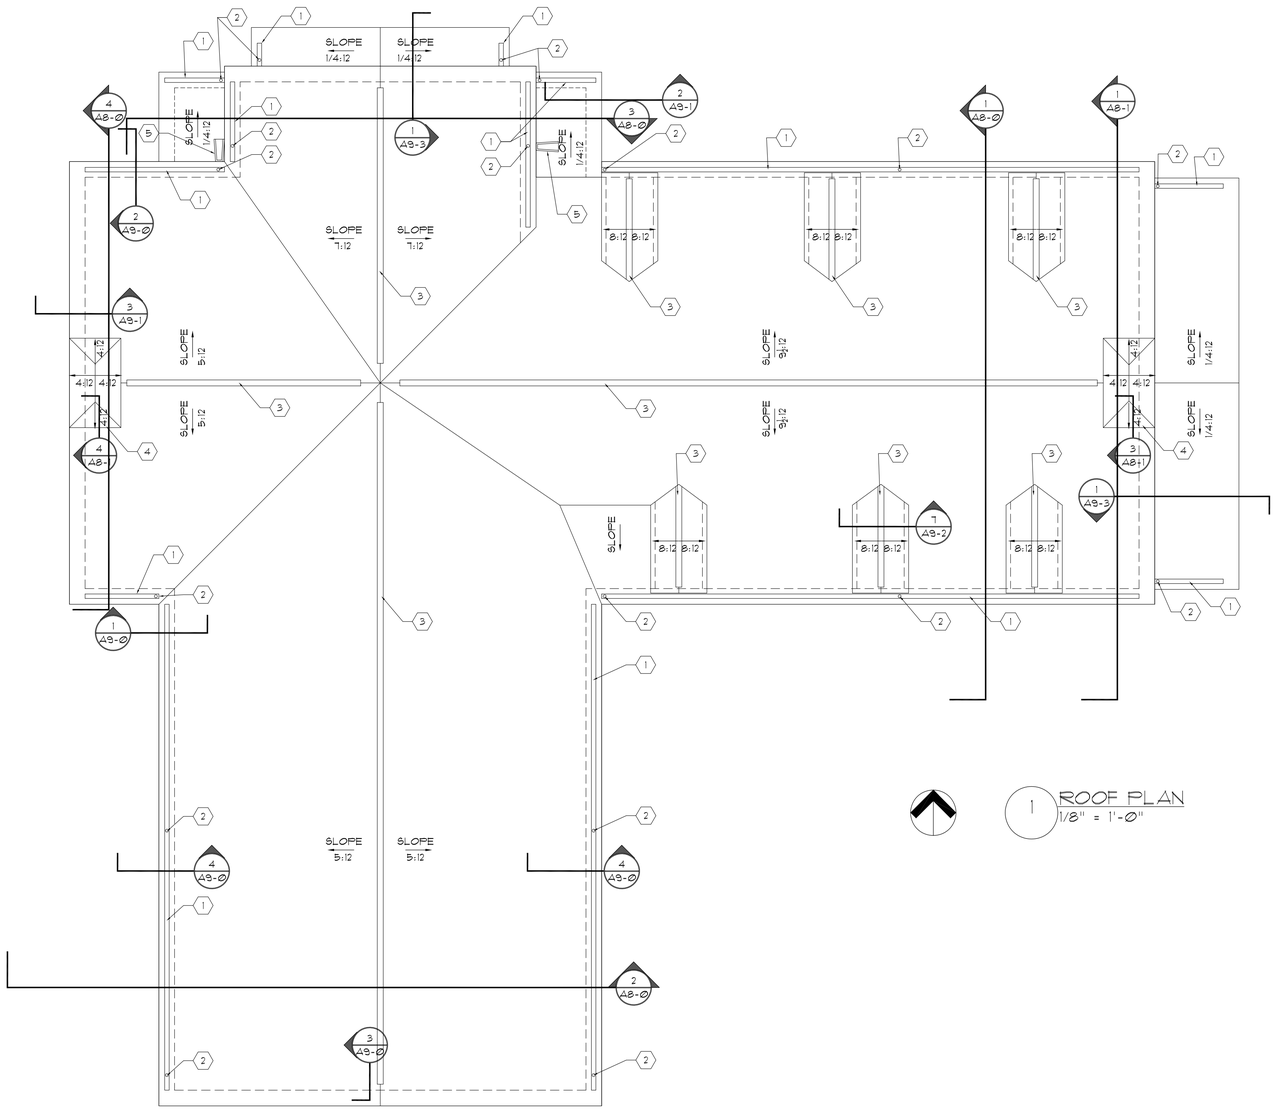

1 ROOF PLAN
1/8" = 1'-0"

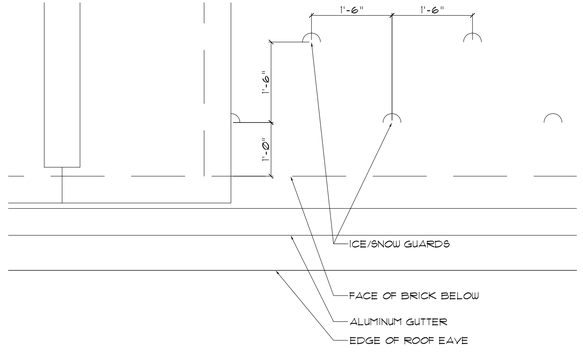

2 ICE/SNOW GUARD DETAIL @ ROOF EAVES
3/4" = 1'-0"

This drawing and the material appearing herein, constitute the original and unpublished work of Feinknopf Macioce Schappa Architects, Inc. and may not be used on any project for any purpose, nor may the same be copied (except by those governmental agencies required by law), or disclosed without written consent of the architect.

© COPYRIGHT FEINKNOPF MACIOCE SCHAPPA ARCHITECTS, INC. 2014

PROJECT # 0805	PROJECT MANAGER MP
PLOT DATE Jul 28, 2014	DRAWN BY
SCALE	REVIEWED BY MP

NO.	REVISION DESCRIPTION	DATE

NOTES

GENERAL NOTES

PROVIDE ICE/SNOW GUARDS AT ALL EAVES WITH SHINGLE ROOFS. SPACE AS SHOWN IN 2/A6-0

CODED NOTES

1. 4"x4" BOX GUTTER
2. 4"x5" DOWNSPOUT
3. RIDGE VENT
4. CHIMNEY w/ STANDING SEAM COPPER ROOF
5. CONCRETE SPLASHBLOCK

STATE OF OHIO
MICHAEL J PAPLOW 9188
REGISTERED ARCHITECT
EXPIRATION DATE: 12/31/15

NO.	ISSUE DESCRIPTION	DATE

JOB

EVANS SCHOLARS SCHOLARSHIP HOUSE
MIAMI UNIVERSITY
401 EAST CHURCH STREET
OXFORD, OHIO 45056

FEINKNOPF
MACIOCE
SCHAPPA
Architects
995 West 3rd Avenue
Columbus, Ohio 43212
project manager tel (614)545-3504
mpaplow@fmsarchitects.com
main ofc tel (614)297-1020 *fax* (614)291-1020

SHEET TITLE
ROOF PLAN
EVANS SCHOLARS MIAMI

SHEET NO.
A6-0