
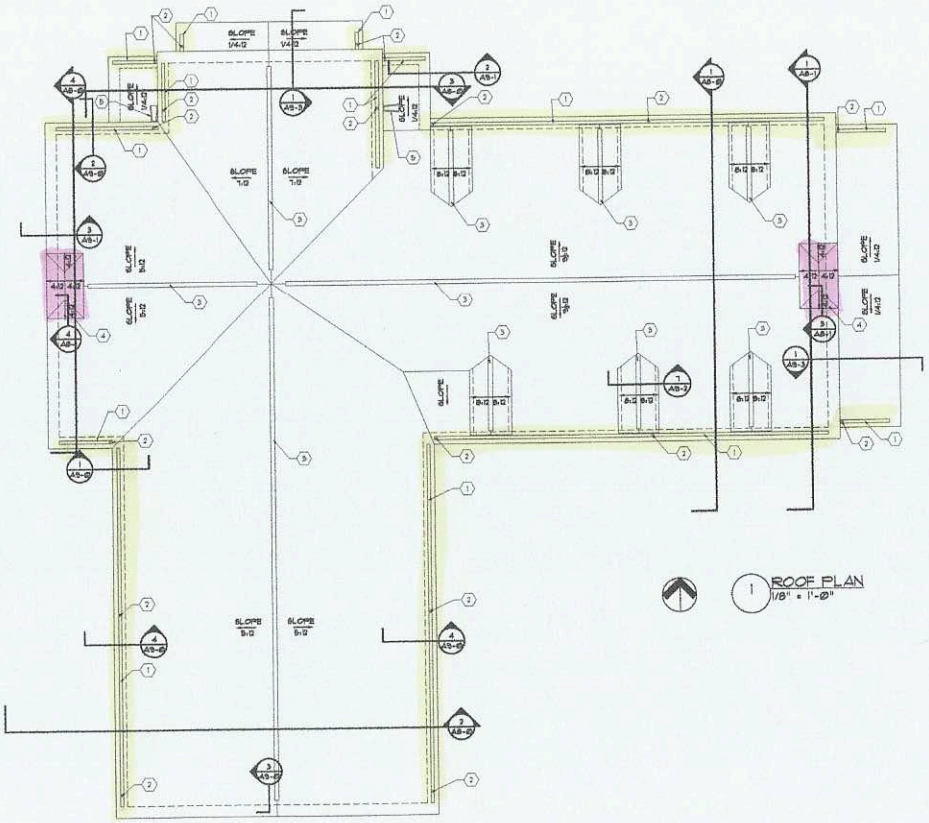


1 ROOF PLAN
1/8" = 1'-0"

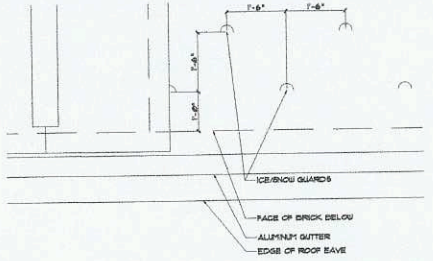

2 ICE/SNOW GUARD DETAIL @ ROOF EAVES
3/4" = 1'-0"

This drawing and the material appearing herein, constitutes the original and unpublished work of Feinknopf Macioce Schappa Architects, Inc. and may not be used on any project for any purpose, nor may the same be copied (except by those governmental agencies required by law), or disclosed without written consent of the architect.

© COPYRIGHT FEINKNOPF MACIOCE SCHAPPA ARCHITECTS, INC. 2014

PROJECT # 0807B	PROJECT MANAGER MP
PLOT DATE Jul 28, 2014	DRAWN BY
SCALE	REVIEWED BY MP

NO.	REVISION DESCRIPTION	DATE

NOTES

GENERAL NOTES

PROVIDE ICE/SNOW GUARDS AT ALL EAVES WITH SHINGLE ROOFS. SPACE AS SHOWN IN 3/A5-6

CODED NOTES

1. 6"x6" BOX GUTTER
2. 4"x8" DOWNSPOUT
3. RIDGE VENT
4. CHIMNEY w/ STANDING SEAM COPPER ROOF
5. CONCRETE SPLASH BLOCK

STATE OF OHIO
MICHAEL J PAPLOW 9188
REGISTERED ARCHITECT
EXPIRATION DATE 12/31/15

NO.	ISSUE DESCRIPTION	DATE

JOB

EVANS SCHOLARS SCHOLARSHIP HOUSE
MIAMI UNIVERSITY
401 EAST CHURCH STREET
OXFORD, OHIO 45056


FEINKNOPF
MACIOCE
SCHAPPA
Architects
995 West 3rd Avenue
Columbus, Ohio 43212
project manager tel (614) 545-3504
mpaplow@fmsarchitects.com
main edb tel (614)297-1020 fax (614)291-1020

SHEET TITLE


ROOF PLAN
EVANS SCHOLARS MIAMI

SHEET NO.


A6-0

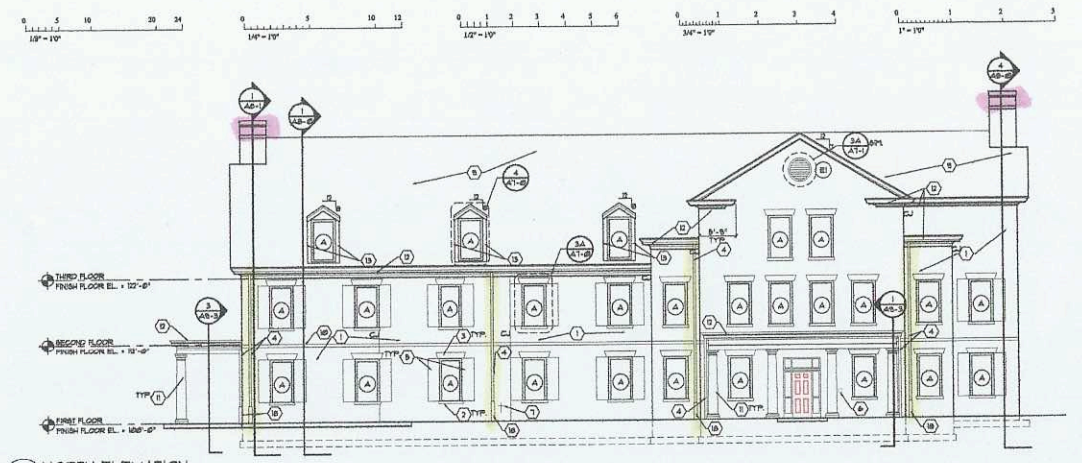


1 NORTH ELEVATION
1/8" = 1'-0"

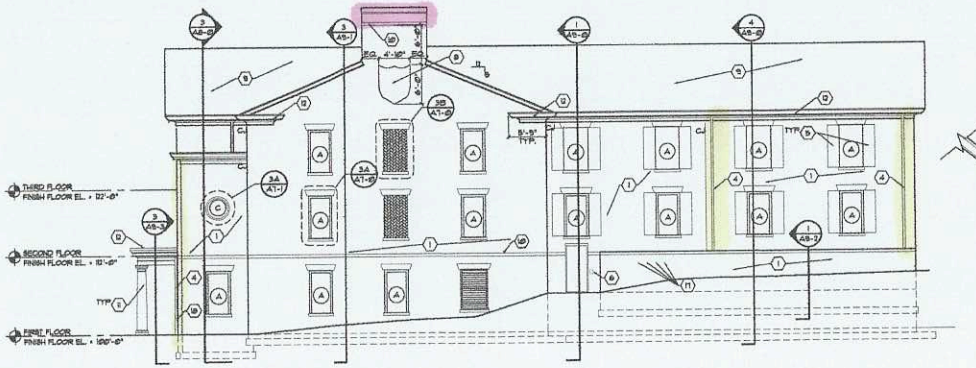


2 WEST ELEVATION
1/8" = 1'-0"

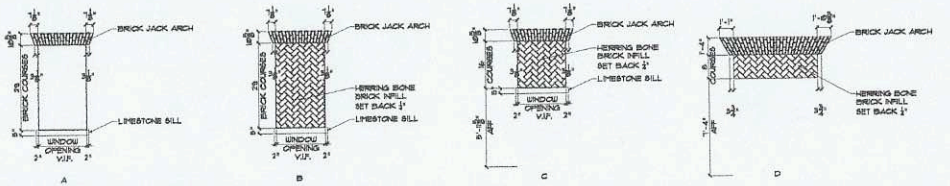


3 WINDOW MASONRY DETAILS
1/4" = 1'-0"

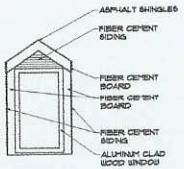

4 DORMER DETAIL
1/4" = 1'-0"

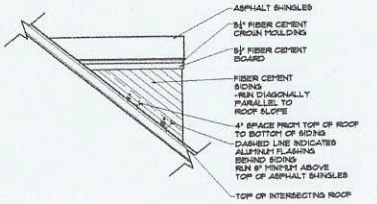

5 DORMER DETAIL
1/4" = 1'-0"

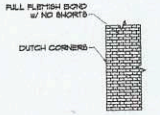

6 BRICK BOND PATTERN
1/4" = 1'-0"

This drawing and the material appearing hereon, constitute the original and unpublished work of Feinknopf Macioce Schappa Architects, Inc. and may not be used on any project for any purpose, nor may the same be copied (except by those governmental agencies required by law), or disclosed without written consent of the architect.

© COPYRIGHT FEINKNOPF MACIOCE SCHAPPA ARCHITECTS, INC. 2015

PROJECT # 0000 | PROJECT MANAGER MP
PLOT DATE | DRAWN BY
SCALE | REVIEWED BY MP

NO.	REVISION DESCRIPTION	DATE

NOTES

GENERAL NOTES

1. SEE ELEVATIONS & DETAILS FOR FACADE SIDING INFORMATION.
2. SEE FLOOR PLAN AND STRUCT. DWGS FOR ALL SLOPED FLOOR INFORMATION.
3. ⊙ WINDOW TYPES. SEE A4-0.

⬡ CODED NOTES

1. BRICK (FLEMISH BOND)
2. LIMESTONE SILL
3. BRICK MASONRY JACK ARCH
4. 4"x8" DOWNSPOUT
5. 5"OGEE GUTTERS
6. KNOCK BOX
7. HOSE BIBB
8. CAST ALUMINUM BUILDING SIGN
9. ASPHALT SHINGLES
10. 2 COURSE WATER TABLE
11. TUSCAN COMPOSITE COLUMN WRAP PAINTED
12. PAINTED WOOD TRIM
13. FIBER CEMENT SIDING
14. 12"x36" LOUVER #36" AFF
15. 8"x8" EXHAUST LOUVER #36" AFF
16. DRYER VENTS @ 48"-0" AFF
17. WATER HEATER VENTS @ 18"-3" AFF
18. 36" MSM CAST IRON BOOT
19. FIBER CEMENT BOARD

STATE OF OHIO
MICHAEL J. PAPLOW
9186
REGISTERED ARCHITECT
EXPIRATION DATE: 12/31/15


NO.	ISSUE DESCRIPTION	DATE
1	ADD	

EVANS SCHOLARS SCHOLARSHIP HOUSE
MIAMI UNIVERSITY
401 EAST CHURCH STREET
OXFORD, OHIO 45056


FEINKNOPF
MACIOCE
SCHAPPA
Architects
995 West 3rd Avenue
Columbus, Ohio 43212
project manager tel (614)545-3304
mpaplow@fmsarchitects.com
main oft tel (614)297-1020 fax (614)291-1020

SHEET TITLE: EXTERIOR ELEVATIONS
EVANS SCHOLARS MIAMI


SHEET NO. A7-0

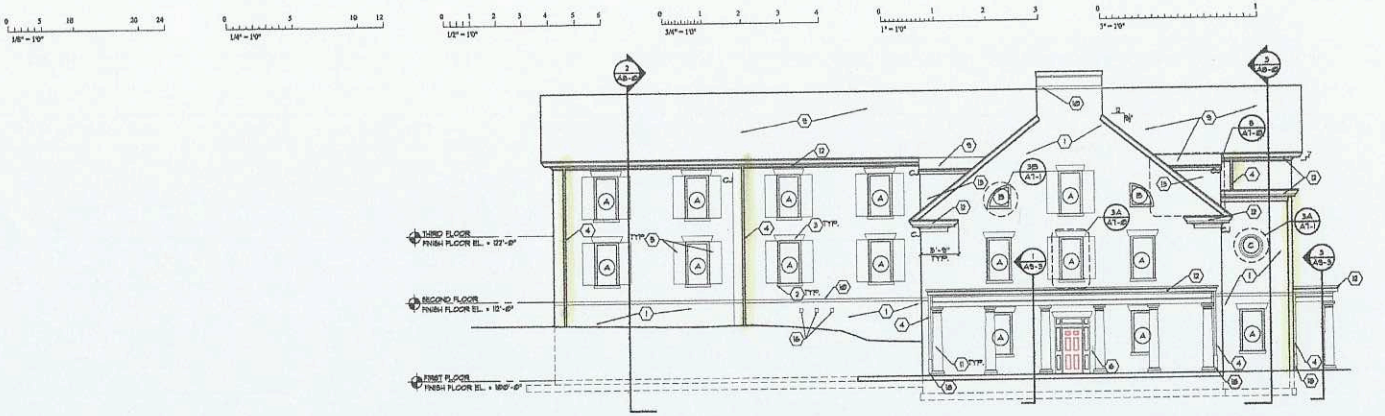


1 EAST ELEVATION
1/8" = 1'-0"

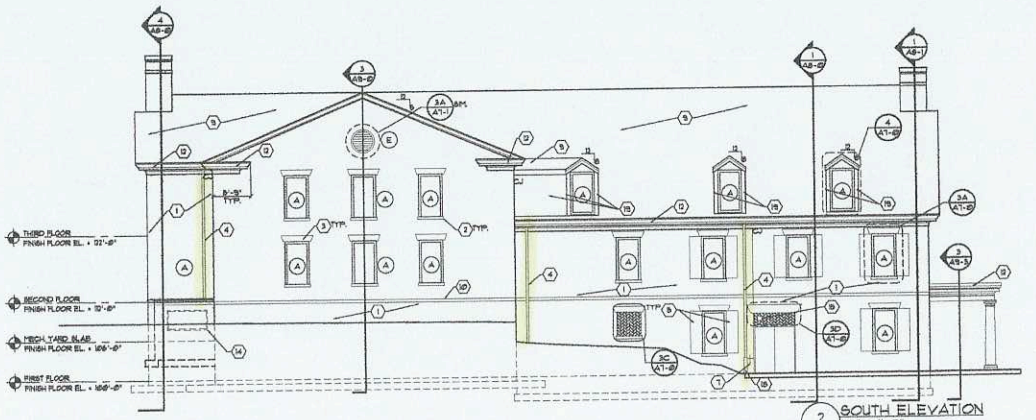


2 SOUTH ELEVATION
1/8" = 1'-0"

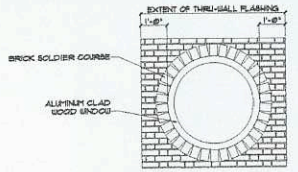


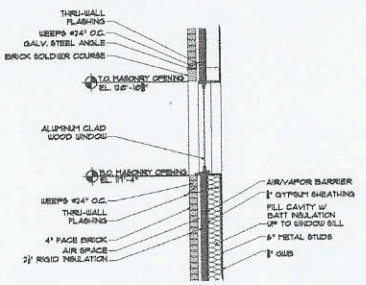

A

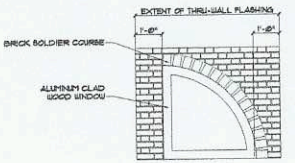

3 WINDOW DETAIL
1/2" = 1'-0"

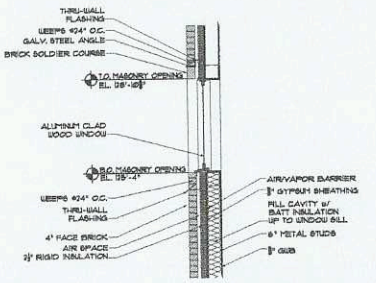

B

This drawing and the material appearing hereon, constitute the original and unpublished work of Feinknopf Macioce Schappa Architects, Inc. and may not be used on any project for any purpose, nor may the same be copied (except by those governmental agencies required by law), or disclosed without written consent of the architects.

© COPYRIGHT FEINKNOPF MACIOCE SCHAPPA ARCHITECTS, INC. 2015

PROJECT # 09019	PROJECT MANAGER MP
PLOT DATE	DRAWN BY
SCALE	REVIEWED BY MP

NO.	REVISION DESCRIPTION	DATE

NOTES

GENERAL NOTES

1. SEE ELEVATIONS & DETAILS FOR FACADE BANDING INFORMATION.
2. SEE FLOOR PLAN AND STRUCT. DWGS. FOR ALL SLOPED FLOOR INFORMATION.
3. ⓦ WINDOW TYPES. SEE AM-6.

⬡ CODED NOTES

1. BRICK (FLEMISH BOND)
2. LIMESTONE SILL
3. BRICK MASONRY JACK ARCH
4. 4"x8" DOWNSPOUT
5. FIXED SHUTTERS
6. KNOX BOX
7. HOSE BIBB
8. CAST ALUMINUM BUILDING SIGN
9. ASPHALT SHINGLES
10. 2 COURSE WATER TABLE
11. TUSCAN COMPOSITE COLUMN WRAP PAINTED
12. PAINTED WOOD TRIM
13. FIBER CEMENT SIDING
14. "EVAN" LOUVER #98" AFF
15. 8"x8" EXHAUST LOUVER #98" AFF
16. DRYER VENTS @ 18"-0" AFF
17. WATER HEATER VENTS @ 18"-3" AFF
18. 36" HIGH CAST IRON BOOT
19. FIBER CEMENT BOARD

STATE OF OHIO
MICHAEL J. PAPLOW
8186
REGISTERED ARCHITECT
EXPIRATION DATE 12/31/15

NO.	ISSUE DESCRIPTION	DATE


XOS

EVANS SCHOLARS SCHOLARSHIP HOUSE
MIAMI UNIVERSITY
401 EAST CHURCH STREET
OXFORD, OHIO 45056

FEINKNOPF
MACIOCE
SCHAPPA
Architects
995 West 3rd Avenue
Columbus, Ohio 43212
project manager tel (614)565-3504
mpaplow@fmsarchitects.com
main oth tel (614)297-1020 fax (614)291-1020

SHEET TITLE
EXTERIOR ELEVATIONS
EVANS SCHOLARS MIAMI

SHEET NO.
A7-1

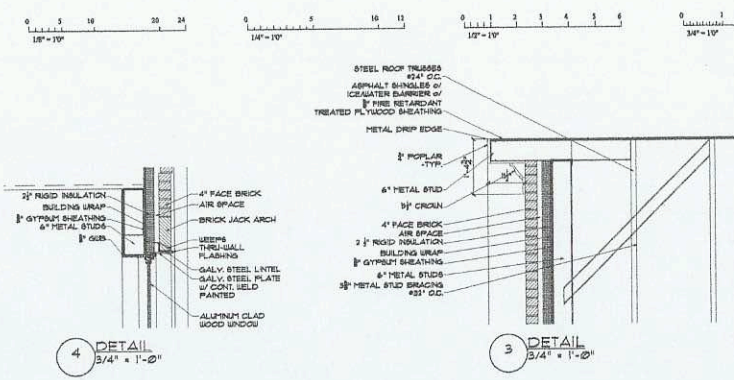


4 DETAIL 3/4" = 1'-0"


3 DETAIL 3/4" = 1'-0"

2 DETAIL 3/4" = 1'-0"


1 WALL SECTION 1/2" = 1'-0"

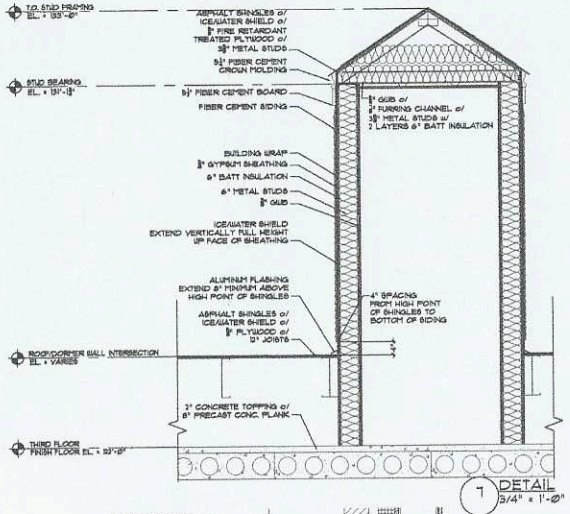


7 DETAIL 3/4" = 1'-0"

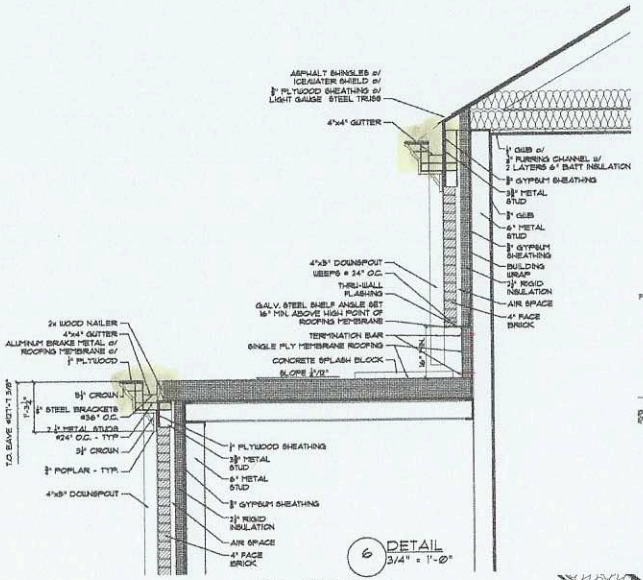


6 DETAIL 3/4" = 1'-0"

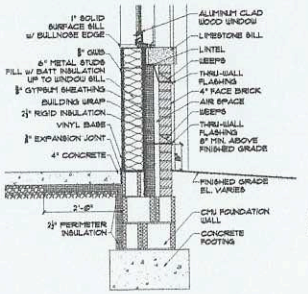


5 DETAIL 3/4" = 1'-0"

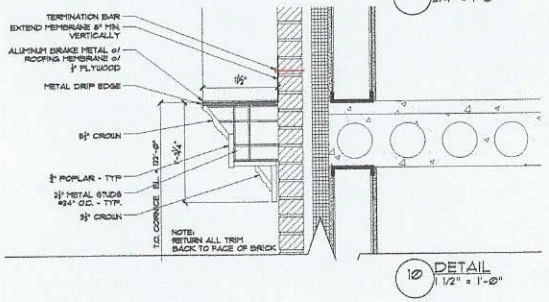

10 DETAIL 1/2" = 1'-0"

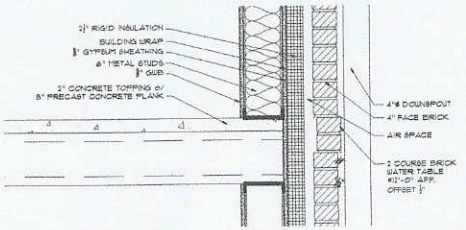

9 MASONRY WATER TABLE DETAIL 1 1/2" = 1'-0"

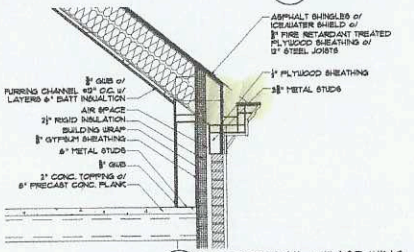

8 EAVE DETAIL @EAST WING 3/4" = 1'-0"

This drawing and the material appearing hereon, constitute the original and unpublished work of Feinknopf Macioce Schappa Architects, Inc. and may not be used on any project for any purpose, nor may the same be copied (except by those governmental agencies required by law), or disclosed without written consent of the architect.
© COPYRIGHT FEINKNOPF MACIOCE SCHAPPA ARCHITECTS, INC.

PROJECT # 0809 | PROJECT MANAGER MF
PLOT DATE | DRAWN BY
SCALE | REVIEWED BY MF

NO.	REVISION DESCRIPTION	DATE

NOTES

STATE OF OHIO — REGISTERED ARCHITECT — MICHAEL J. PAPLOW 9988
EXPIRATION DATE 12/31/15


NO.	ISSUE DESCRIPTION	DATE

JOB
EVANS SCHOLARS SCHOLARSHIP HOUSE
MIAMI UNIVERSITY
401 EAST CHURCH STREET
OXFORD, OHIO 45056

FEINKNOPF
MACIOCE
SCHAPPA
Architects
995 West 3rd Avenue
Columbus, Ohio 43212
project manager tel (614) 565-3504
mpaplow@fmsarchitects.com
main oth tel (614)297-1020 fax (614)291-1020


SHEET TITLE
WALL SECTIONS & DETAILS
EVANS SCHOLARS MIAMI

SHEET NO.
A9-2

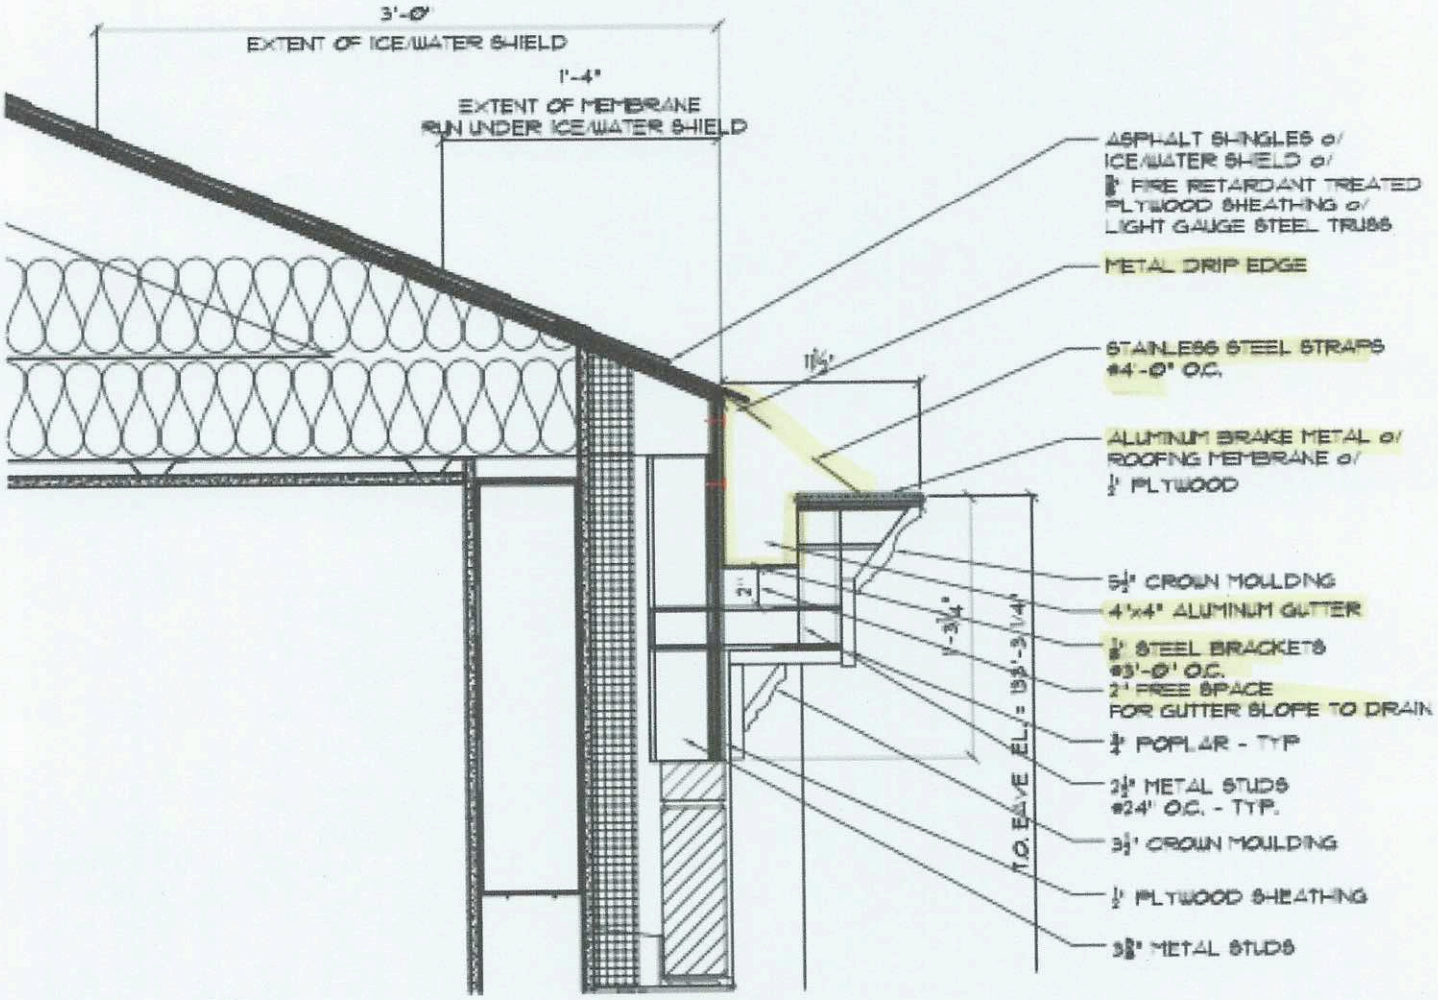


5 EAVE DETAIL
1 1/2" = 1'-0"

NOTE:
AT EAST WING T.O. EAVE IS 124'-7¼"

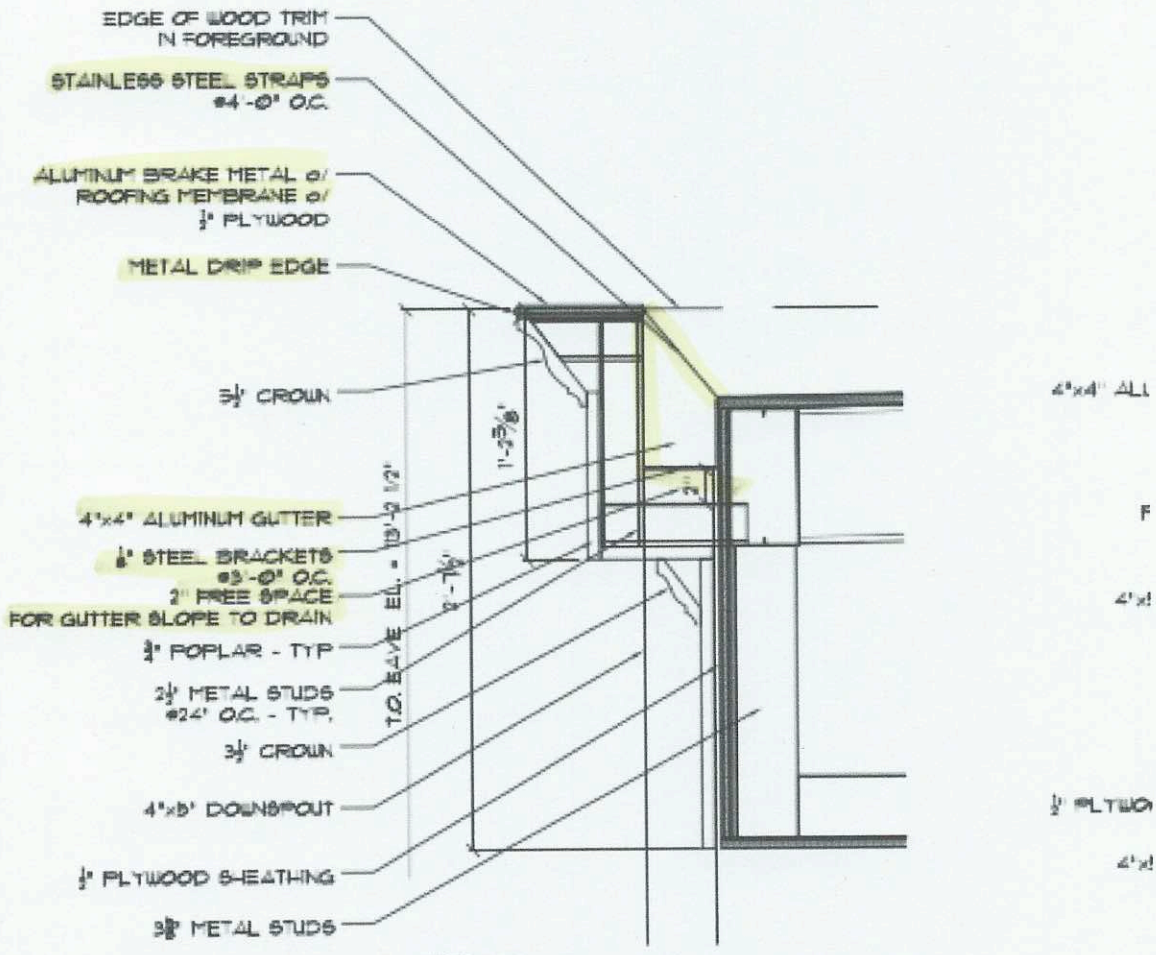

4 PORCH EAVE DETAIL
1 1/2" = 1'-0"

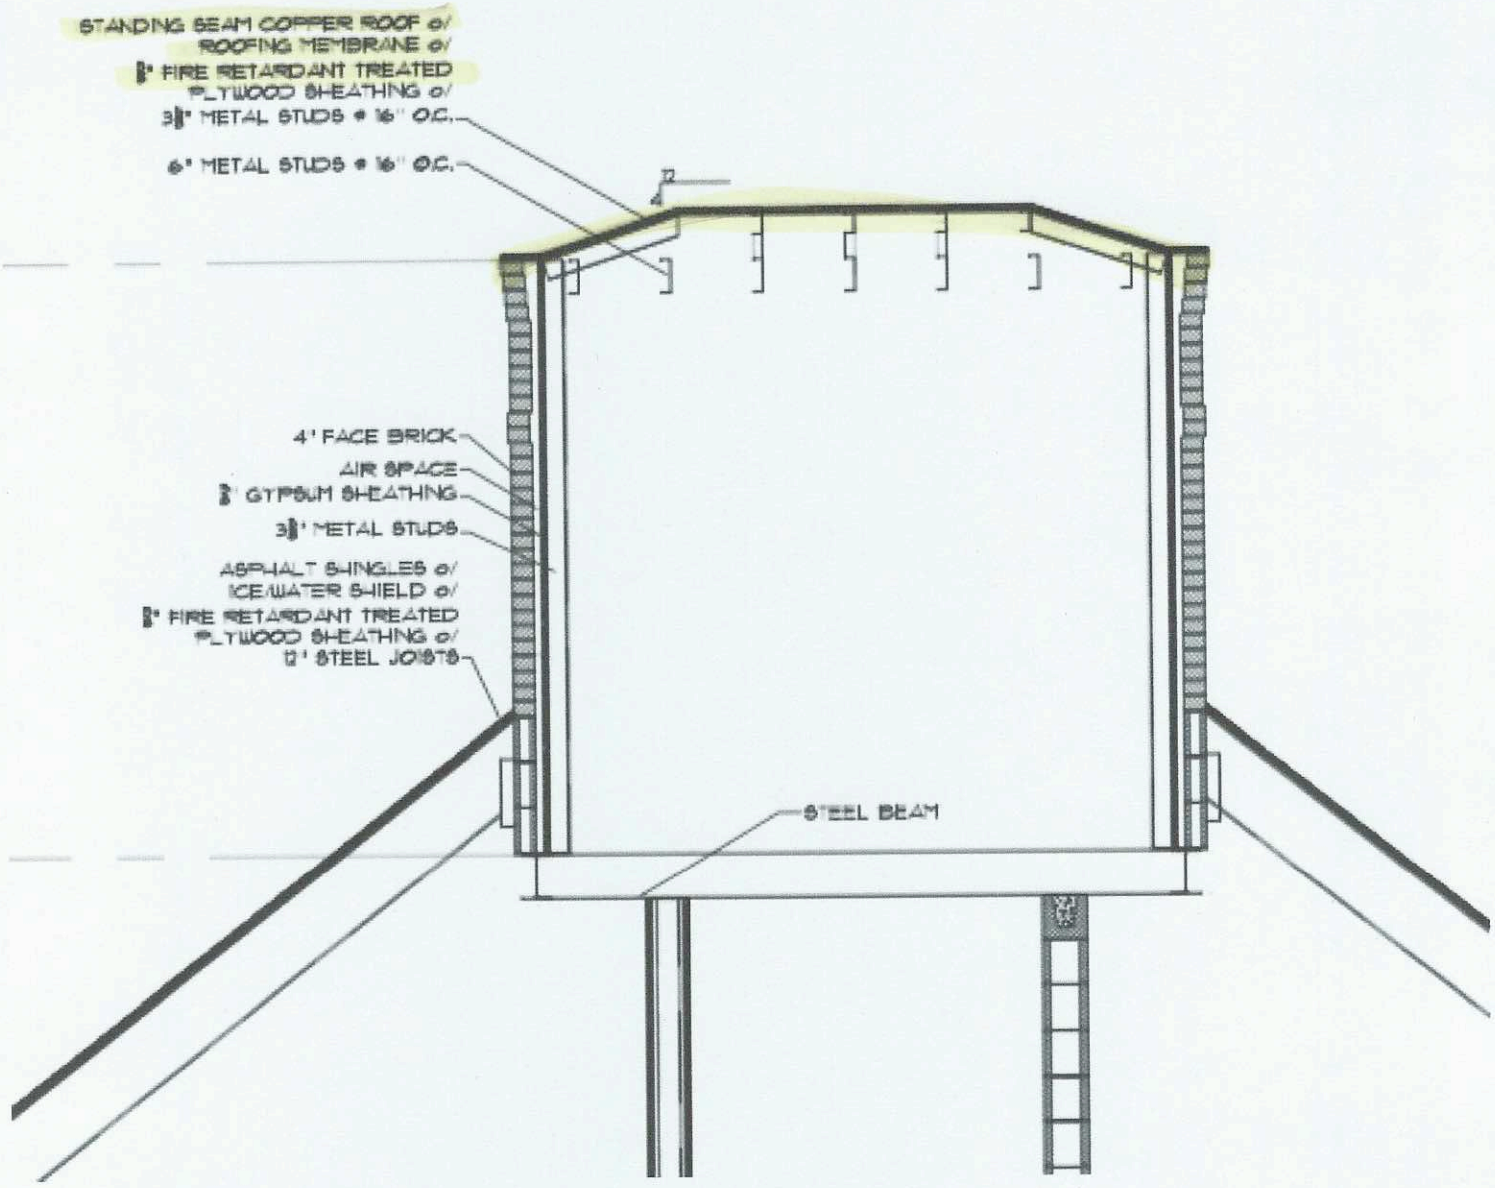
STANDING SEAM COPPER ROOF o/
ROOFING MEMBRANE o/
½" FIRE RETARDANT TREATED
PLYWOOD SHEATHING o/
3½" METAL STUDS @ 16" O.C.
6" METAL STUDS @ 16" O.C.
4" FACE BRICK
AIR SPACE
½" GYPSUM SHEATHING
3½" METAL STUDS
ASPHALT SHINGLES o/
ICE/WATER SHIELD o/
½" FIRE RETARDANT TREATED
PLYWOOD SHEATHING o/
12" STEEL JOISTS
STEEL BEAM