0 5 10 20 24
1/8" = 1'0"


0 5 10 12
1/4" = 1'0"

0 1 2 3 4 5 6
1/2" = 1'0"


0 1 2 3 4
3/4" = 1'0"

0 1 2 3
1" = 1'0"


0 1
3" = 1'0"

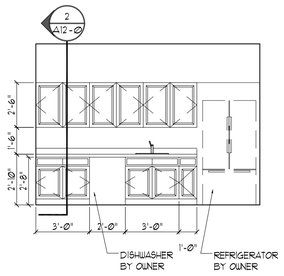

1 CASEWORK ELEVATIONS
1/4" = 1'-0"

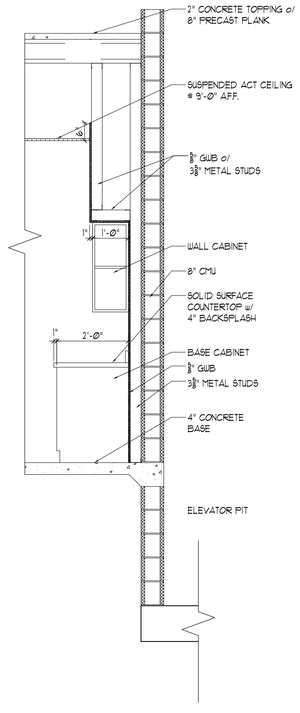


2 CASEWORK SECTION
1/2" = 1'-0"

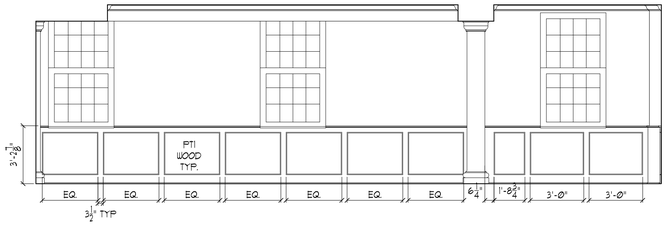


3 LIVING ROOM WEST ELEVATION
1/4" = 1'-0"




4 LIVING ROOM NORTH ELEVATION
1/4" = 1'-0"

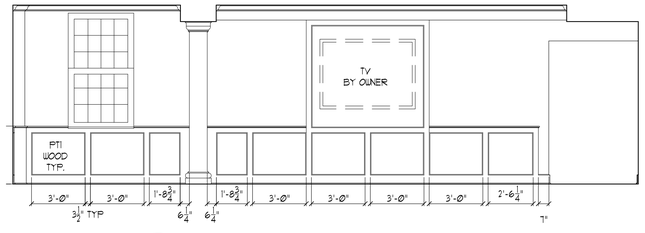


5 LIVING ROOM EAST ELEVATION
1/4" = 1'-0"

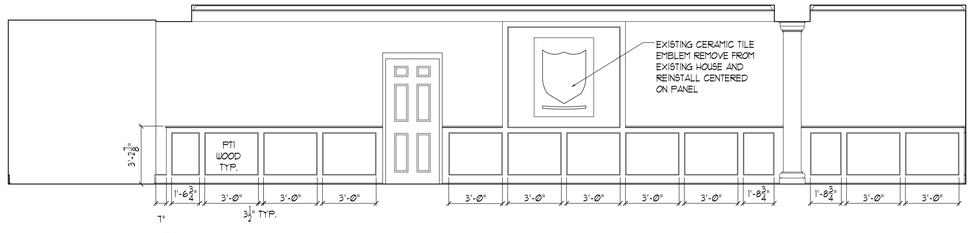


6 LIVING ROOM SOUTH ELEVATION
1/4" = 1'-0"

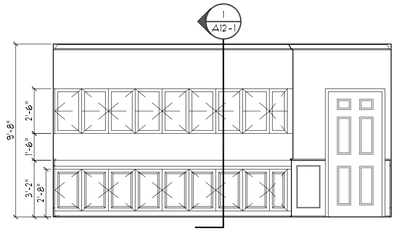


7 LIBRARY EAST ELEVATION
1/4" = 1'-0"

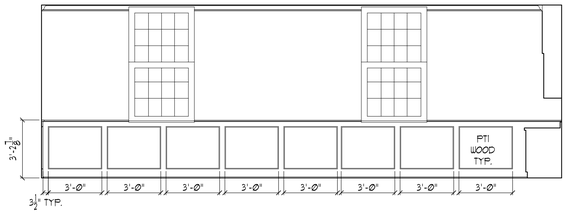

8 LIBRARY NORTH ELEVATION
1/4" = 1'-0"

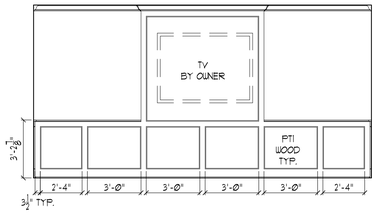

9 LIBRARY WEST ELEVATION
1/4" = 1'-0"

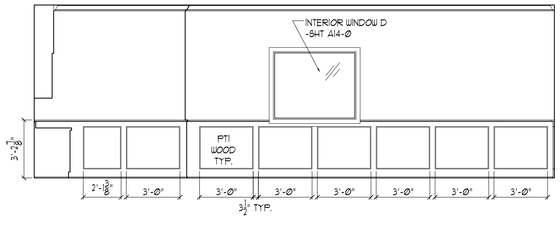

10 LIBRARY SOUTH ELEVATION
1/4" = 1'-0"

This drawing and the material appearing herein, constitute the original and unpublished work of Feinknopf Macioce Schappa Architects, Inc. and may not be used on any project for any purpose, nor may the same be copied (except by those governmental agencies required by law), or disclosed without written consent of the architect.

© COPYRIGHT FEINKNOPF MACIOCE SCHAPPA ARCHITECTS, INC. 2014

PROJECT # 0803	PROJECT MANAGER MP
PLOT DATE Jul 28, 2014	DRAWN BY
SCALE	REVIEWED BY MP

NO.	REVISION DESCRIPTION	DATE

NOTES

STATE OF OHIO
MICHAEL J. PAPLOW 9188
REGISTERED ARCHITECT
EXPIRATION DATE: 12/31/15

NO.	ISSUE DESCRIPTION	DATE

JOB
EVANS SCHOLARS SCHOLARSHIP HOUSE
MIAMI UNIVERSITY
401 EAST CHURCH STREET
OXFORD, OHIO 45056

FEINKNOPF
MACIOCE
SCHAPPA
Architects
995 West 3rd Avenue
Columbus, Ohio 43212
project manager tel (614)545-3504
mpaplow@fmsarchitects.com
main ofc tel (614)297-1020 fax (614)291-1020

SHEET TITLE
INTERIOR ELEVATIONS & DETAILS
EVANS SCHOLARS MIAMI

SHEET NO.
A12-0