0 5 10 20 24
1/8" = 1'0"


0 5 10 12
1/4" = 1'0"

0 1 2 3 4 5 6
1/2" = 1'0"


0 1 2 3 4
3/4" = 1'0"

0 1 2 3
1" = 1'0"


0 1
3" = 1'0"

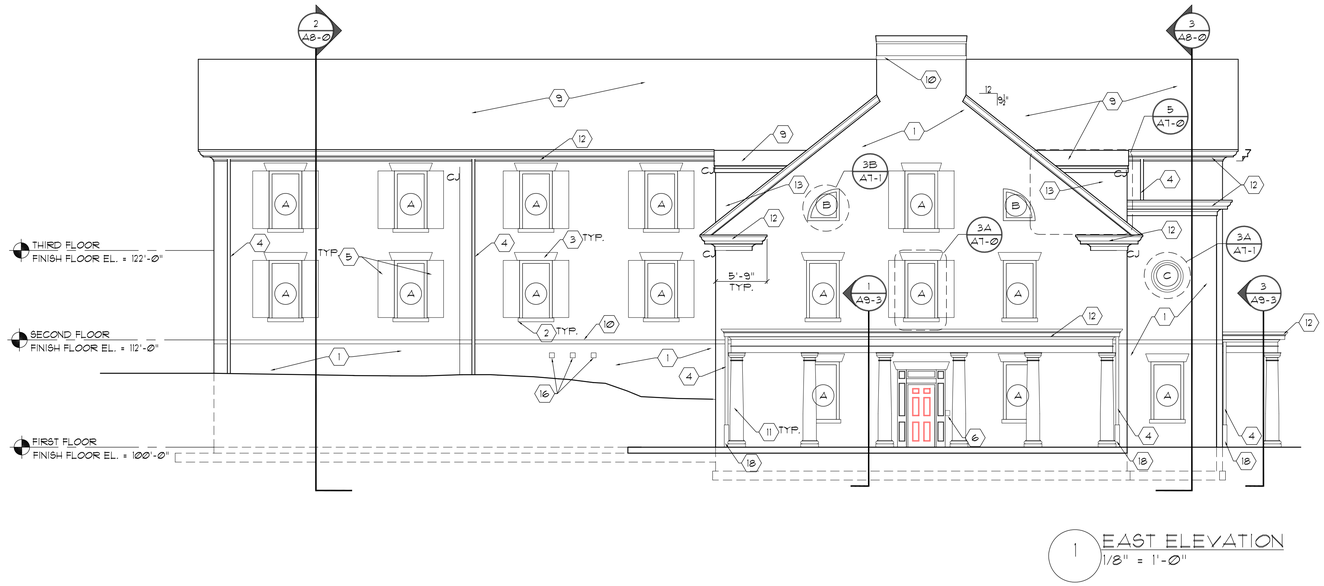


1 EAST ELEVATION
1/8" = 1'-0"

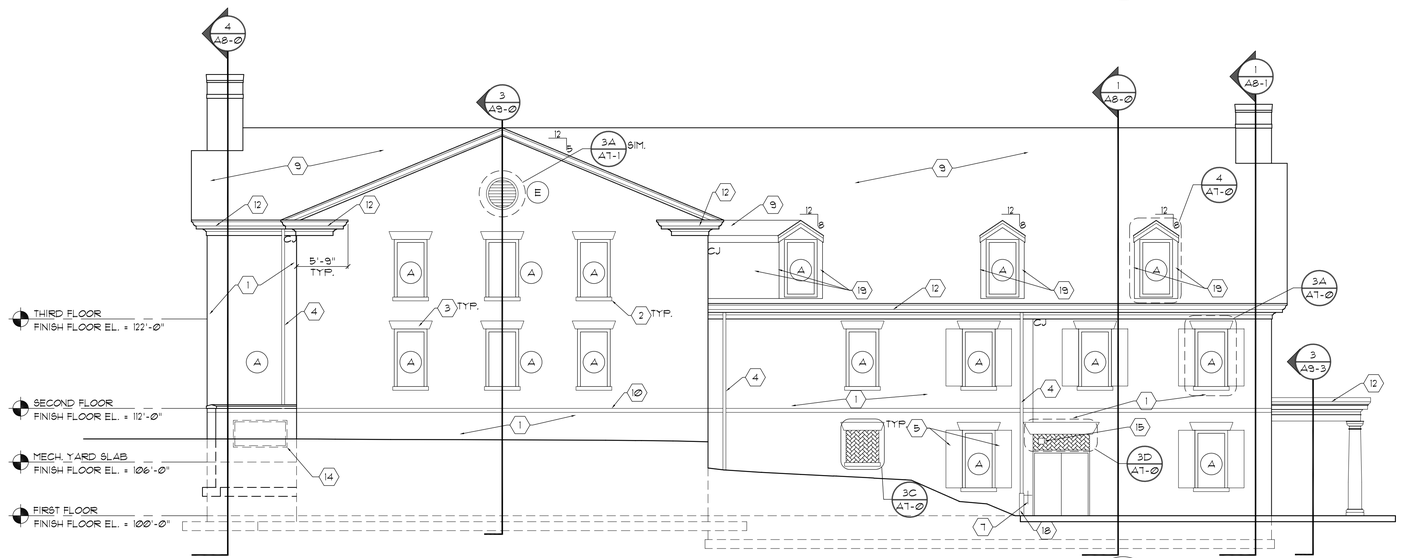


2 SOUTH ELEVATION
1/8" = 1'-0"

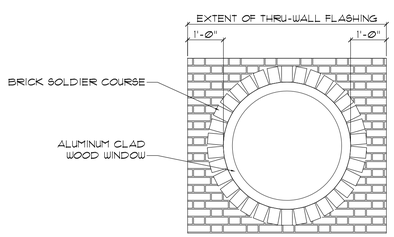


A

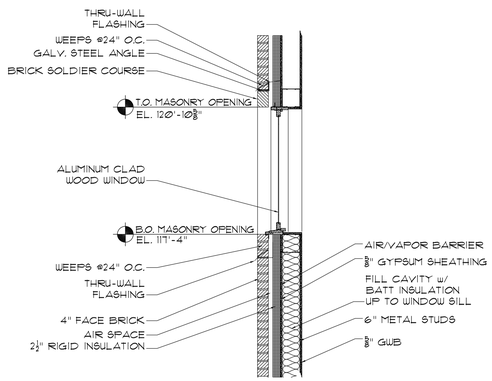

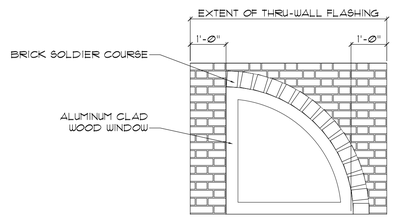

3 WINDOW DETAIL
1/2" = 1'-0"

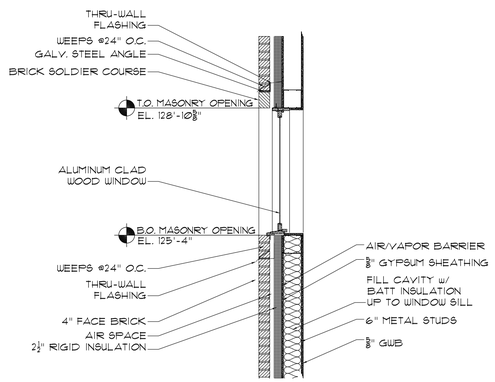

B

This drawing and the material appearing herein, constitute the original and unpublished work of Feinknopf Macioce Schappa Architects, Inc. and may not be used on any project for any purpose, nor may the same be copied (except by those governmental agencies required by law), or disclosed without written consent of the architect.

© COPYRIGHT FEINKNOPF MACIOCE SCHAPPA ARCHITECTS, INC.

PROJECT # 0805	PROJECT MANAGER MP
PLOT DATE	DRAWN BY
SCALE	REVIEWED BY MP

NO.	REVISION DESCRIPTION	DATE

NOTES

GENERAL NOTES

1. SEE ELEVATIONS & DETAILS FOR FACADE BANDING INFORMATION.
2. SEE FLOOR PLAN AND STRUCT. DWGS. FOR ALL SLOPED FLOOR INFORMATION.
3. ⊗ WINDOW TYPES. SEE A14-0.

CODED NOTES

1. BRICK (FLEMISH BOND)
2. LIMESTONE SILL
3. BRICK MASONRY JACK ARCH
4. 4"x5" DOWNSPOUT
5. FIXED SHUTTERS
6. KNOX BOX
7. HOSE BIBB
8. CAST ALUMINUM BUILDING SIGN
9. ASPHALT SHINGLES
10. 2 COURSE WATER TABLE
11. TUSCAN COMPOSITE COLUMN WRAP PAINTED
12. PAINTED WOOD TRIM
13. FIBER CEMENT SIDING
14. 72"x36" LOUVER @36" AFF
15. 8"x8" EXHAUST LOUVER @36" AFF
16. DRYER VENTS @ 10'-0" AFF
17. WATER HEATER VENTS @ 10'-3" AFF
18. 30" HIGH CAST IRON BOOT
19. FIBER CEMENT BOARD

STATE OF OHIO
MICHAEL J. PAPLOW
9188
REGISTERED ARCHITECT
EXPIRATION DATE: 12/31/15

NO.	ISSUE DESCRIPTION	DATE

JOB
EVANS SCHOLARS SCHOLARSHIP HOUSE
MIAMI UNIVERSITY
401 EAST CHURCH STREET
OXFORD, OHIO 45056

FEINKNOPF
MACIOCE
SCHAPPA
Architects
995 West 3rd Avenue
Columbus, Ohio 43212
project manager tel (614)545-3504
mpaplow@finsarchitects.com
main ofc tel (614)297-1020 *fax* (614)291-1020

SHEET TITLE
EXTERIOR ELEVATIONS
EVANS SCHOLARS MIAMI

SHEET NO.
A7-1