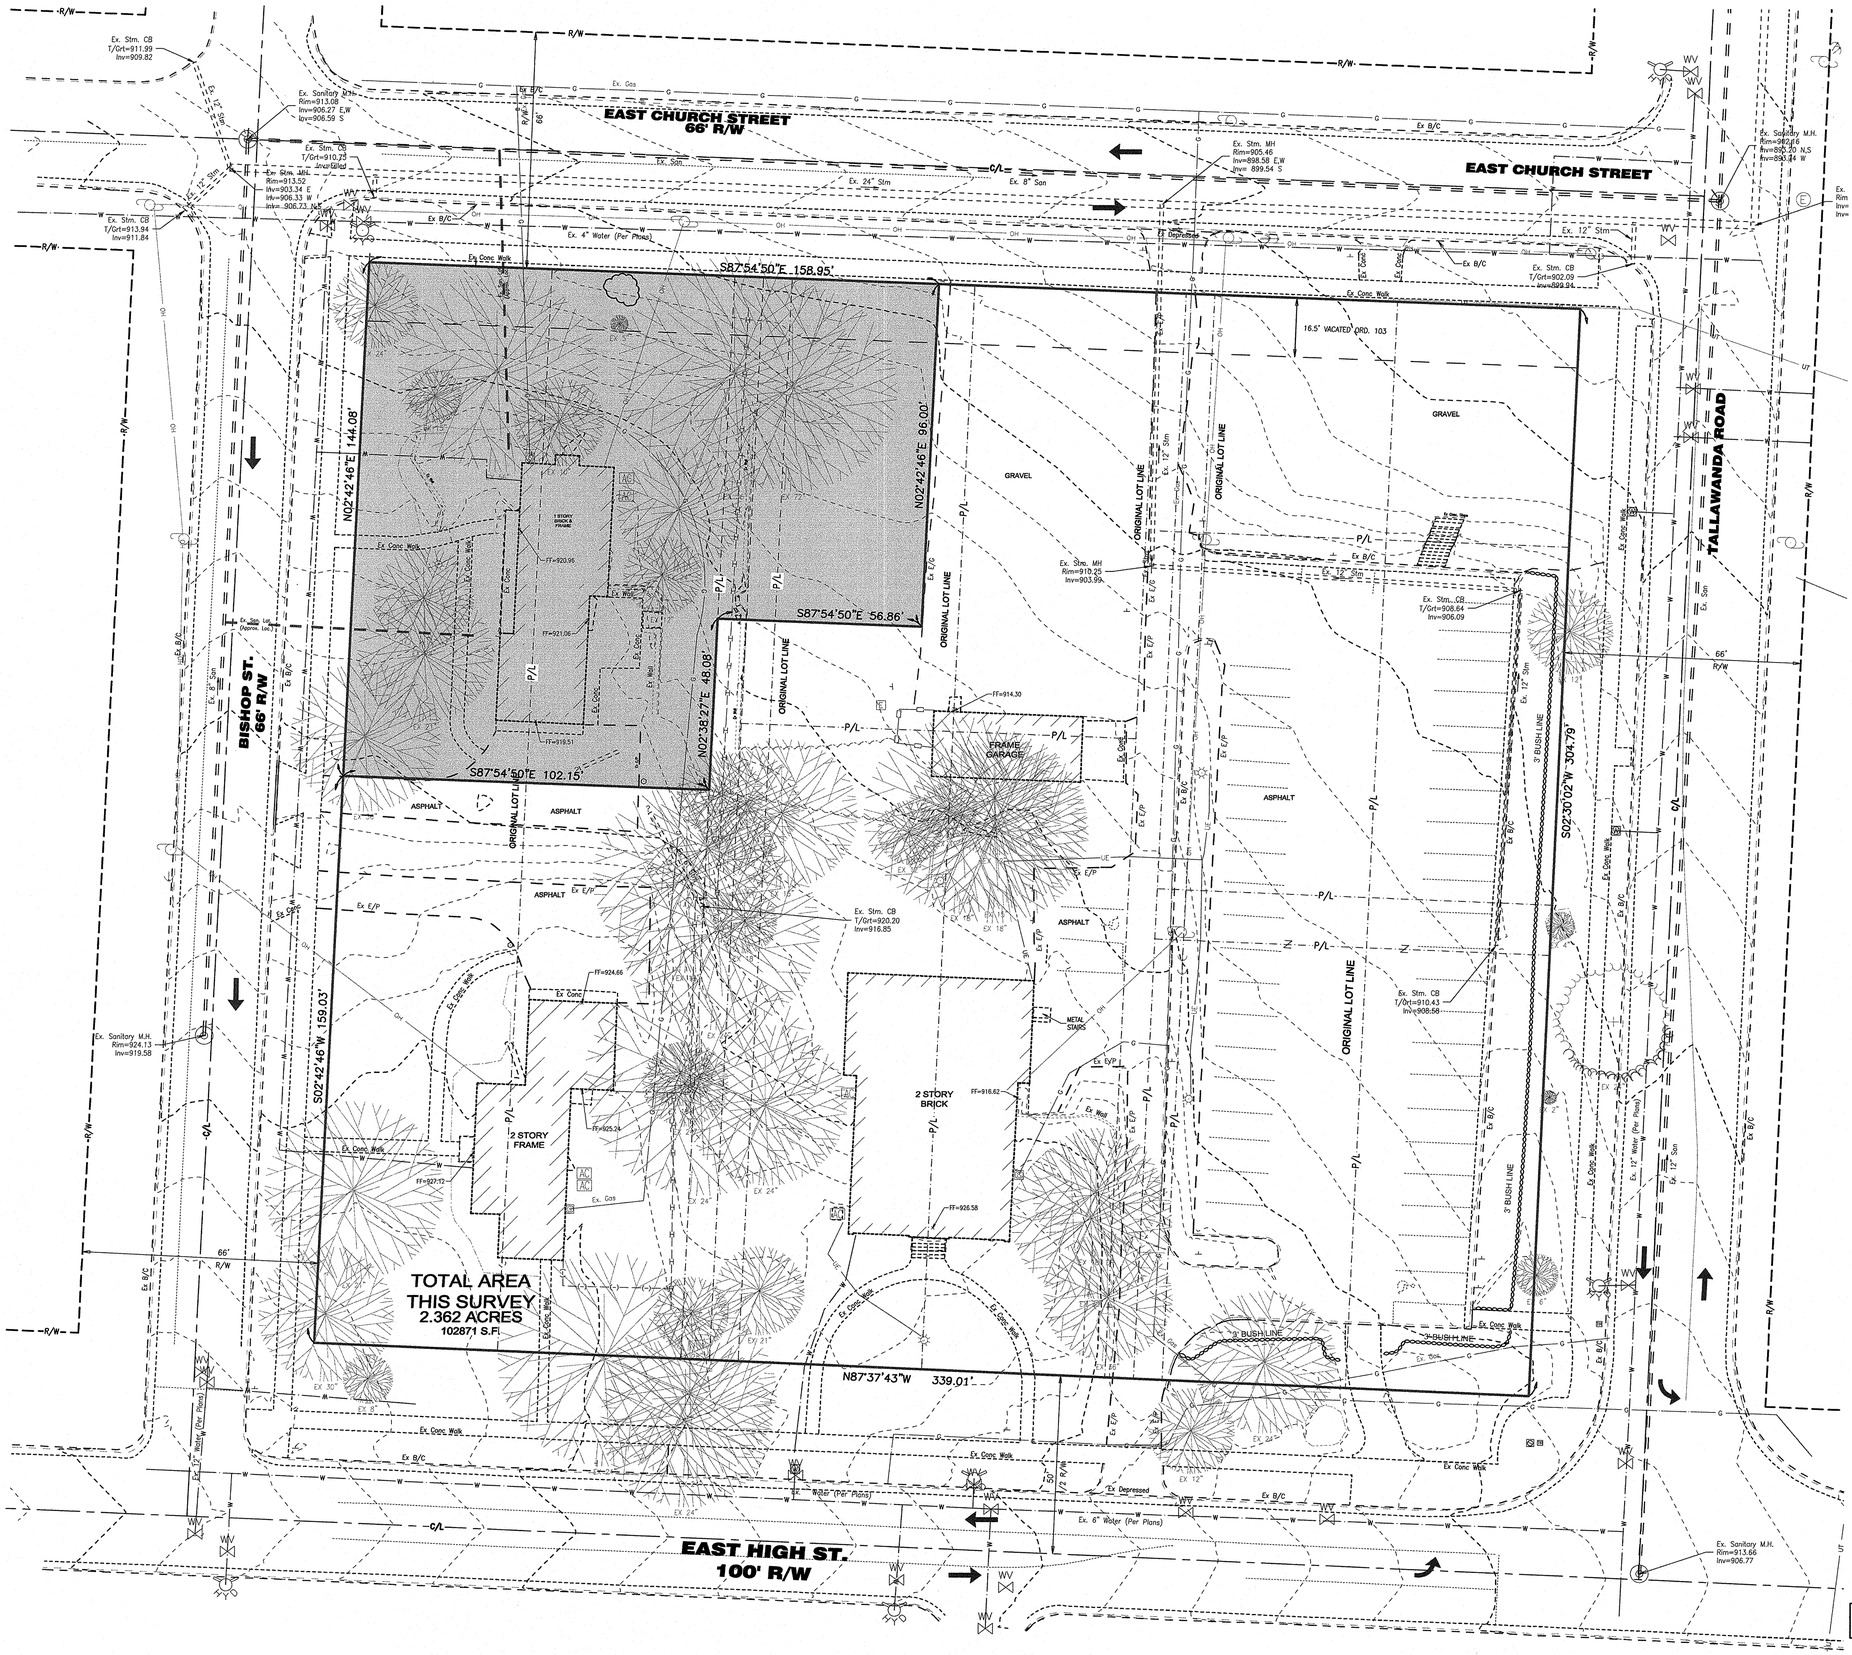



This drawing and the material appearing herein, constitute the original and unpublished work of Feinknopf Macioce Schappa Architects, Inc. and may not be used on any project for any purpose, nor may the same be copied (except by those governmental agencies required by law), or disclosed without written consent of the architect.

© COPYRIGHT FEINKNOPF MACIOCE SCHAPPA ARCHITECTS, INC. 2014

PROJECT #	08015	PROJECT MANAGER	EMR
PLOT DATE	07-24-14	DRAWN BY	DGB
SCALE	1"=20'-0"	REVIEWED BY	EMR

NO.	REVISION DESCRIPTION	DATE

NOTES

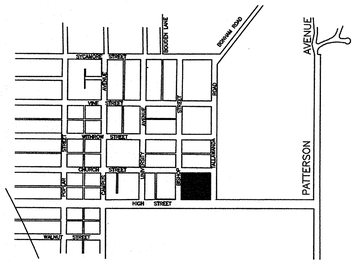



TOPOGRAPHIC LEGEND

- Ex Sanitary M.H.
- Ex Sanitary Clean Out
- Ex Storm M.H.
- Ex Storm Catch Basin
- Ex Storm Catch Basin
- Ex Storm Down Spout
- Ex Fire Hydrant
- Ex Water M.H.
- Ex Water Valve
- Ex Water Meter
- Ex Elec. M.H.
- Ex Elec. Box
- Ex Elec. Meter
- Ex Light Pole
- Ex Utility Pole
- Ex Guy Wire
- Ex Gas Valve
- Ex Gas Meter
- Ex Tele. M.H.
- Ex Tele. Box
- Ex Sign
- Ex Post
- Ex Bollard
- Ex Signal Pole
- Ex Pull Box
- Ex Traffic Flow
- Ex Deciduous Tree
- Ex Evergreen Tree
- Ex Air Conditioning
- Ex Right of Way
- Ex Property Line
- Set 5/8" Iron Pin
- Ex Underground Water Main
- Ex Underground Gas Main
- Ex Overhead Utilities
- Ex Underground Electric
- Ex Underground Telephone
- Ex Double Fence
- Ex Wood Fence
- Ex Landscape Border
- Ex Trailer
- Ex Water Centerline
- Ex Minor Contour

LEGEND

PROPOSED SITE

811 Know what's **below.** **Call** before you dig.

LOCATION OF ALL EXISTING UTILITIES TO BE DETERMINED IN THE FIELD PRIOR TO CONSTRUCTION

bayer becker
www.bayerbecker.com
318 S. College Avenue
Oxford, OH 45056 - 513.523.4270

NO.	ISSUE DESCRIPTION	DATE

JOB
EVANS SCHOLARS HOUSE
MIAMI UNIVERSITY
EAST CHURCH STREET
OXFORD, OHIO 45056

FEINKNOPF
MACIOCE
SCHAPPA
Architects
995 West 3rd Avenue
Columbus, Ohio 43212
project manager tel (614) 545-3504
mpaplow@fmsarchitects.com
main ofc tel (614)297-1020 *fax* (614)291-1020

SHEET TITLE: EXISTING SITE
EVANS SCHOLARS MIAMI

SHEET NO. C1.0