0 5 10 20 24
1/8" = 1'0"


0 5 10 12
1/4" = 1'0"

0 1 2 3 4 5 6
1/2" = 1'0"


0 1 2 3 4
3/4" = 1'0"

0 1 2 3
1" = 1'0"


0 1
3" = 1'0"

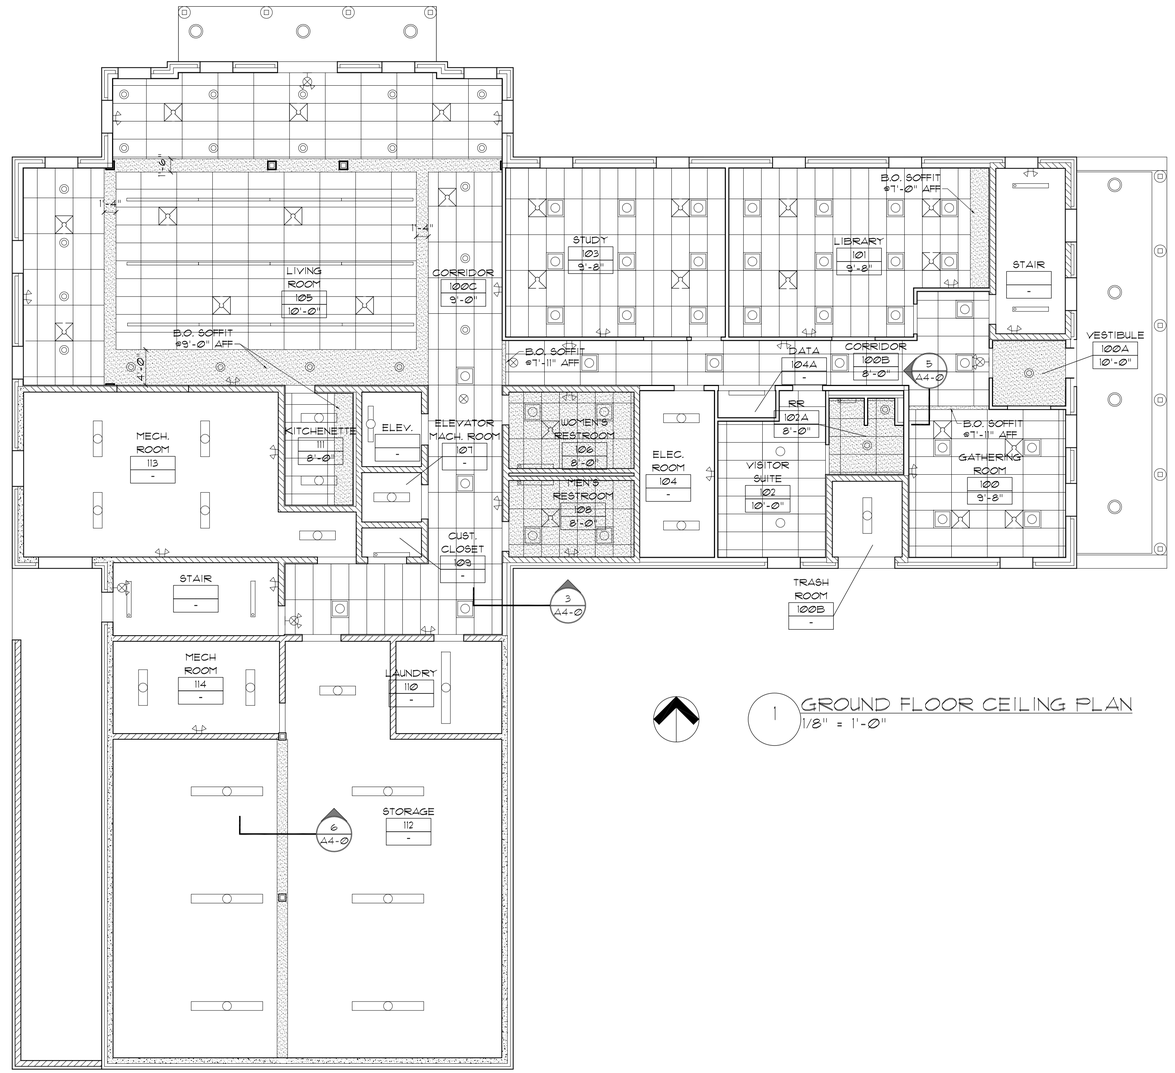


1 GROUND FLOOR CEILING PLAN
1/8" = 1'-0"

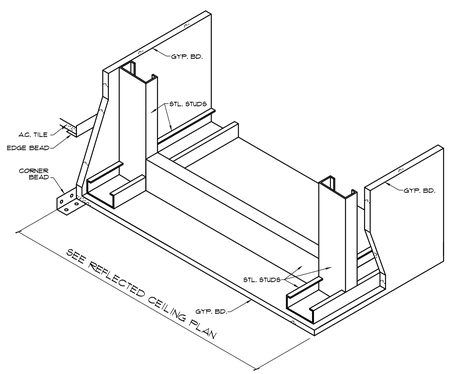


2 SUSPENDED GYP. BD. SOFFIT (TYP.)
SCALE: N.T.S.

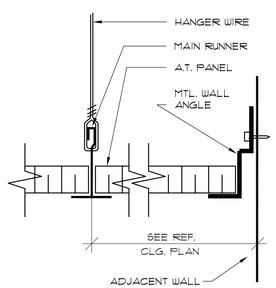


3 SUSPENDED A.C.T. SYSTEM (TYP.)
N.T.S.

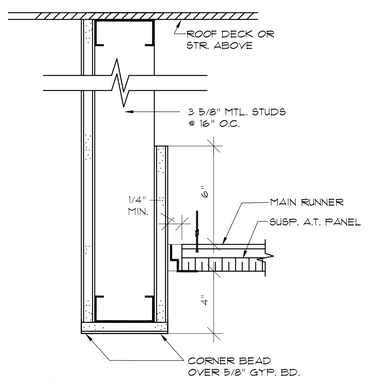

4 GWB BULKHEAD DETAIL
SCALE: N.T.S

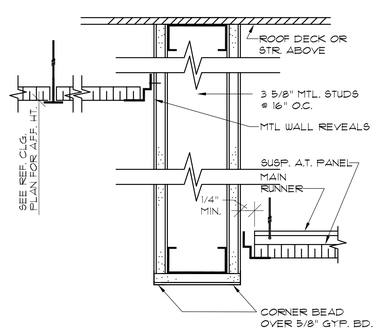

5 CEILING HEIGHT TRANSITION SOFFIT
N.T.S.

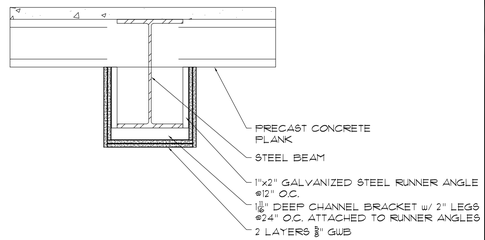

6 FIREPROOFING DETAIL
STRUCTURAL STEEL UL# N501
N.T.S.

This drawing and the material appearing herein, constitute the original and unpublished work of Feinknopf Macioce Schappa Architects, Inc. and may not be used on any project for any purpose, nor may the same be copied (except by those governmental agencies required by law), or disclosed without written consent of the architect.

© COPYRIGHT FEINKNOPF MACIOCE SCHAPPA ARCHITECTS, INC. 2014

PROJECT # 0805	PROJECT MANAGER MP
PLOT DATE Jul 28, 2014	DRAWN BY
SCALE	REVIEWED BY MP

NO.	REVISION DESCRIPTION	DATE

NOTES

GENERAL NOTES

1. MEP SYSTEMS ARE SHOWN FOR GENERAL COORDINATION ONLY - SEE MEP PLANS.
2. SEE 2/A4-0 FOR GYPSUM BOARD SOFFIT DETAIL

CEILING LEGEND

SYMBOLS MAY BE SHOWN @ 90° OR HORIZONTAL POSITION

- 2'X4' ACOUSTICAL CEILING TILE
- 2'X4' MOISTURE RESISTANT ACOUSTICAL CEILING TILE
- GYPSUM DRYWALL
- EXPOSED STRUCTURE 1ST & 2ND FLOORS (GYP. BOARD ATTACHED TO UNDERSIDE OF STRUCTURE ON 3RD FLOOR)
- RECESSED LIGHT FIXTURE
- WALL MOUNTED EXIT SIGN WITH EMERGENCY LIGHTING
- RETURN GRILL
- RETURN GRILL
- SUPPLY AIR REGISTER
- 2x2 LAY-IN LIGHT FIXTURE
- SURFACE MOUNTED LIGHT FIXTURE
- RECESSED LINEAR LIGHT FIXTURE
- SURFACE MOUNTED LIGHT FIXTURE
- WALL MOUNTED EMERGENCY LIGHTING
- CEILING MOUNTED EXIT SIGN
- 2x4 LAY-IN LIGHT FIXTURE

STATE OF OHIO
MICHAEL J. PAPLOW 9188
REGISTERED ARCHITECT
EXPIRATION DATE: 12/31/15

NO.	ISSUE DESCRIPTION	DATE

JOB

EVANS SCHOLARS SCHOLARSHIP HOUSE
MIAMI UNIVERSITY
401 EAST CHURCH STREET
OXFORD, OHIO 45056

FEINKNOPF
MACIOCE
SCHAPPA
Architects
995 West 3rd Avenue
Columbus, Ohio 43212
project manager tel (614) 545-3504
mpaplow@fmsarchitects.com
main ofc tel (614)297-1020 fax (614)291-1020

SHEET TITLE: GROUND FLOOR CEILING PLAN
EVANS SCHOLARS MIAMI

SHEET NO. A4-0