0 5 10 20 24
1/8" = 1'0"


0 5 10 12
1/4" = 1'0"

0 1 2 3 4 5 6
1/2" = 1'0"

0 1 2 3 4
3/4" = 1'0"

0 1 2 3
1" = 1'0"

0 1
3" = 1'0"

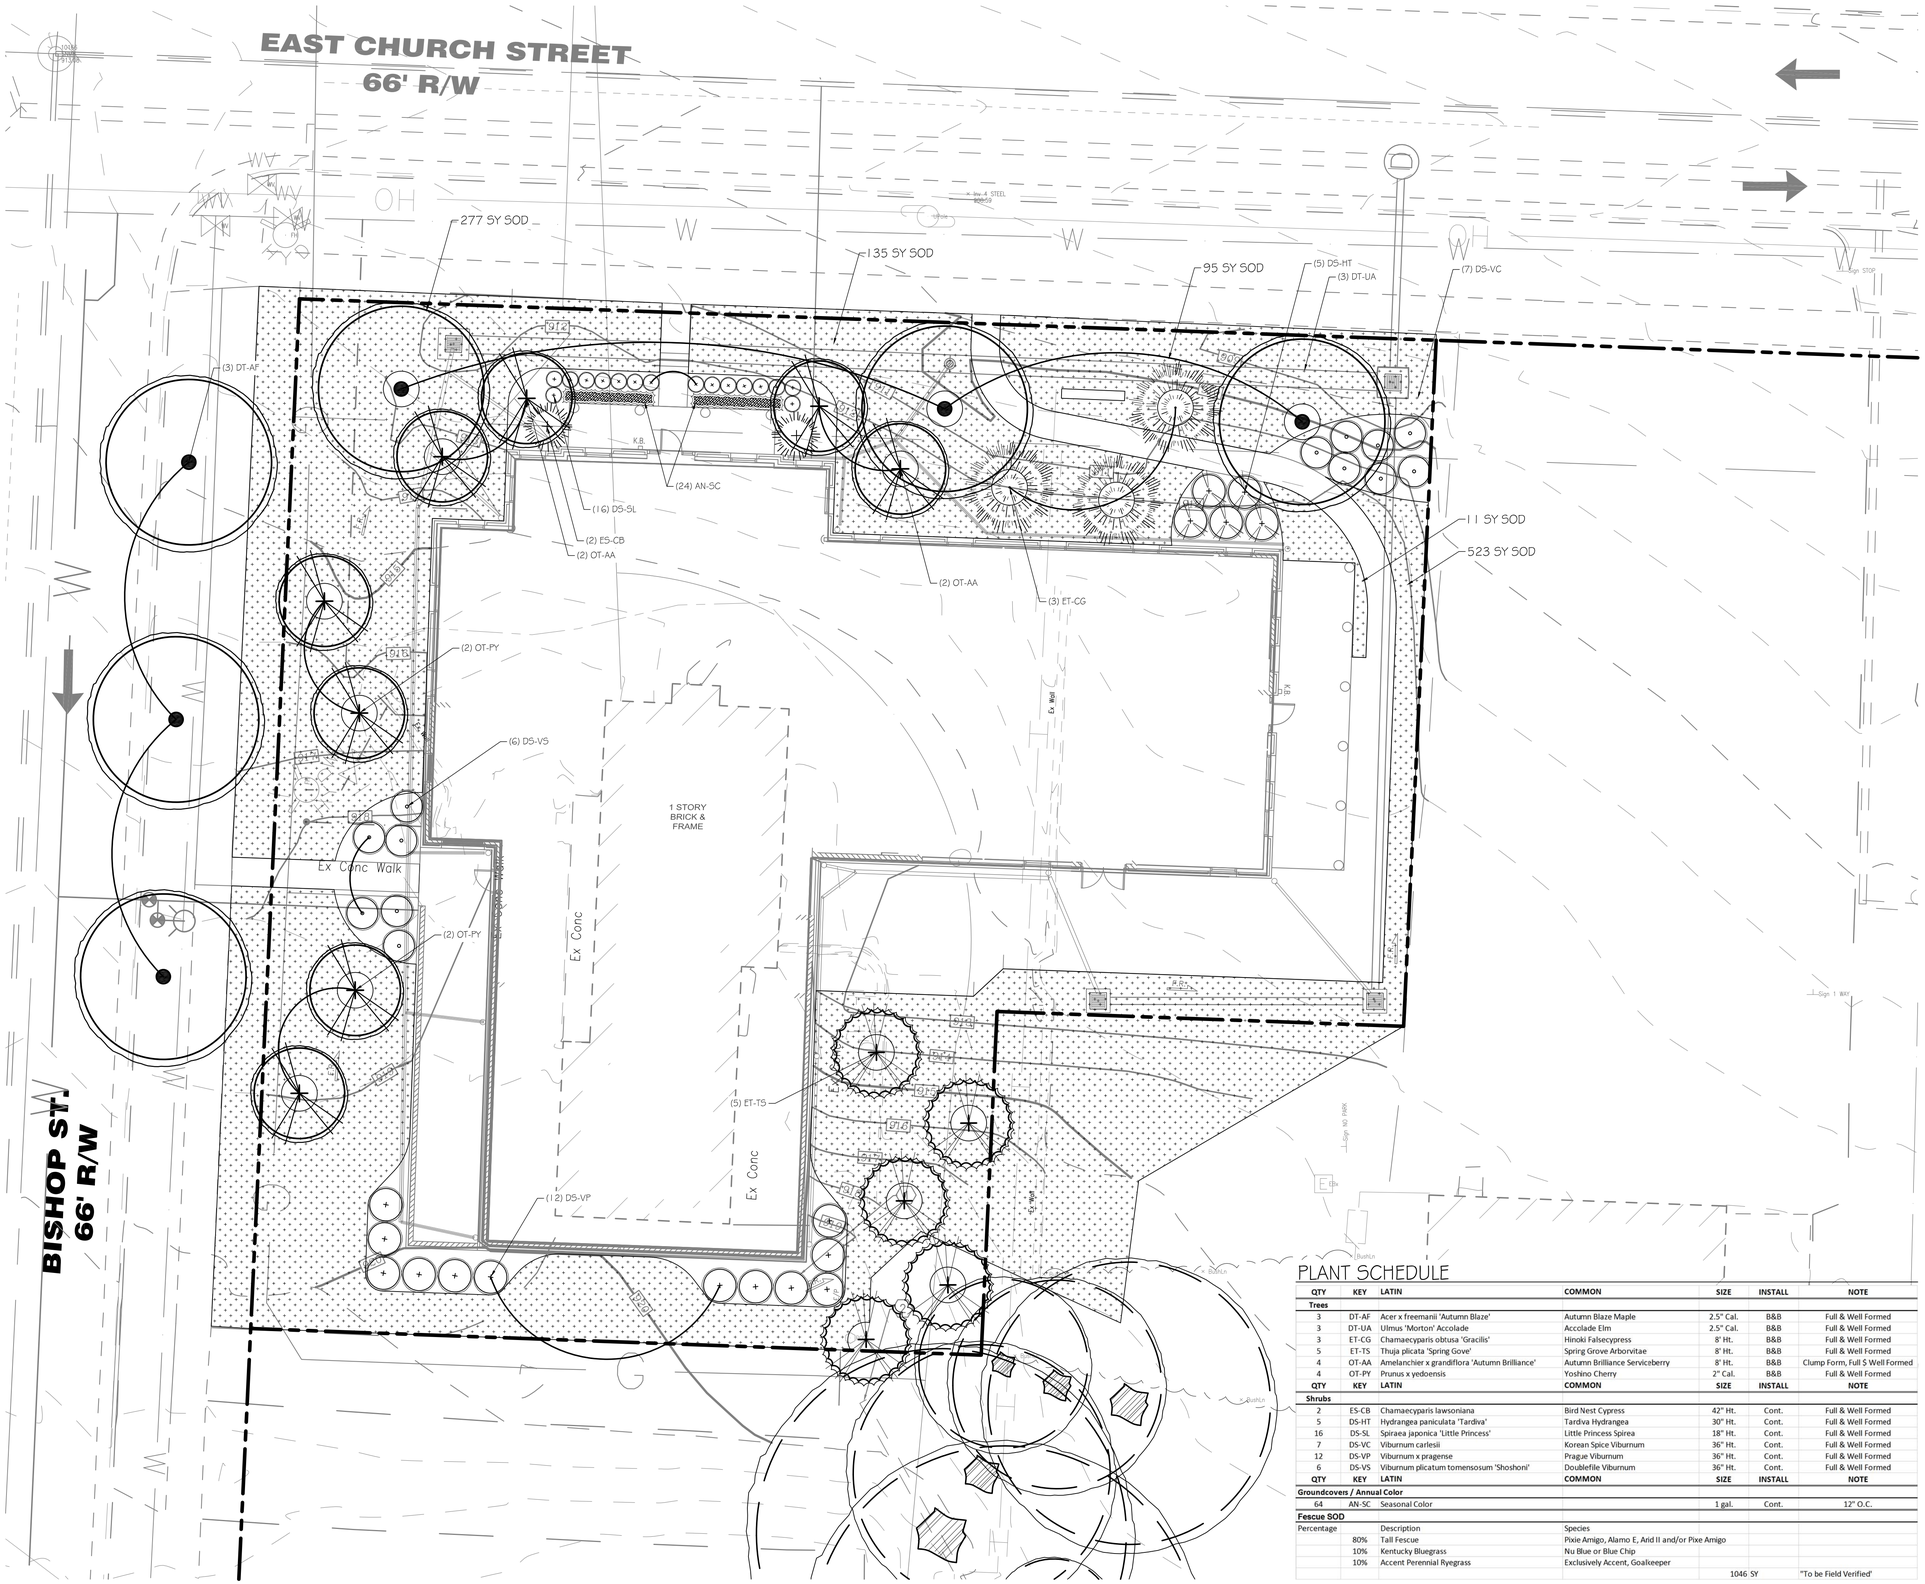

PLANT SCHEDULE

QTY	KEY	LATIN	COMMON	SIZE	INSTALL	NOTE
Trees						
3	DT-AF	Acer x freemanii 'Autumn Blaze'	Autumn Blaze Maple	2.5" Cal.	B&B	Full & Well Formed
3	DT-UA	Ulmus 'Morton' Accolade	Accolade Elm	2.5" Cal.	B&B	Full & Well Formed
3	ET-CG	Chamaecyparis obtusa 'Gracilis'	Hinoki Falsecypress	8' Ht.	B&B	Full & Well Formed
5	ET-TS	Thuja plicata 'Spring Gove'	Spring Grove Arborvitae	8' Ht.	B&B	Full & Well Formed
4	OT-AA	Amelanchier x grandiflora 'Autumn Brilliance'	Autumn Brilliance Serviceberry	8' Ht.	B&B	Clump Form, Full S Well Formed
4	OT-PY	Prunus x yedoensis	Yoshino Cherry	2" Cal.	B&B	Full & Well Formed
QTY	**KEY**	**LATIN**	**COMMON**	**SIZE**	**INSTALL**	**NOTE**
Shrubs						
2	ES-CB	Chamaecyparis lawsoniana	Bird Nest Cypress	42" Ht.	Cont.	Full & Well Formed
5	DS-HT	Hydrangea paniculata 'Tardiva'	Tardiva Hydrangea	30" Ht.	Cont.	Full & Well Formed
16	DS-SL	Spiraea japonica 'Little Princess'	Little Princess Spirea	18" Ht.	Cont.	Full & Well Formed
7	DS-VC	Viburnum carlesii	Korean Spice Viburnum	36" Ht.	Cont.	Full & Well Formed
12	DS-VP	Viburnum x pragense	Prague Viburnum	36" Ht.	Cont.	Full & Well Formed
6	DS-VS	Viburnum plicatum tomensosum 'Shoshoni'	Doublefile Viburnum	36" Ht.	Cont.	Full & Well Formed
QTY	**KEY**	**LATIN**	**COMMON**	**SIZE**	**INSTALL**	**NOTE**
Groundcovers / Annual Color						
64	AN-SC	Seasonal Color		1 gal.	Cont.	12" O.C.
Fescue SOD						
Percentage		Description	Species			
	80%	Tall Fescue	Pixie Amigo, Alamo E, Arid II and/or Pixe Amigo			
	10%	Kentucky Bluegrass	Nu Blue or Blue Chip			
	10%	Accent Perennial Ryegrass	Exclusively Accent, Goalkeeper			
				1046 SY		"To be Field Verified"

Basis of Bearing:
State Plane NAD83 GPS Observations

0 10 20
SCALE: 1" = 10'

This drawing and the material appearing herein, constitute the original and unpublished work of Feinknopf Macioce Schappa Architects, Inc. and may not be used on any project for any purpose, nor may the same be copied (except by those governmental agencies required by law), or disclosed without written consent of the architect.

COPYRIGHT FEINKNOPF MACIOCE SCHAPPA ARCHITECTS, INC.

PROJECT #	08015	PROJECT MANAGER	ER
PLOT DATE	07-25-14	DRAWN BY	JC
SCALE	1"=20'-0"	REVIEWED BY	JB

NO.	REVISION DESCRIPTION	DATE

NOTES

STATE OF OHIO
JONATHAN E. COX
10??
REGISTERED
LANDSCAPE ARCHITECT
7.25.14

811
Know what's **below.**
Call before you dig.

LOCATION OF ALL EXISTING UTILITIES TO BE DETERMINED IN THE FIELD PRIOR TO CONSTRUCTION

bayer becker
www.bayerbecker.com
318 S. College Avenue
Oxford, OH 45056 - 513.523.4270

NO.	ISSUE DESCRIPTION	DATE

JOB
EVANS SCHOLARS HOUSE
MIAMI UNIVERSITY
EAST CHURCH STREET
OXFORD, OHIO 45056

FEINKNOPF
MACIOCE
SCHAPPA
Architects
995 West 3rd Avenue
Columbus, Ohio 43212
project manager tel (614) 545 - 3504
mpaplow@fmsarchitects.com
main ofc tel (614)297-1020 *fax* (614)291-1020

SHEET TITLE
LANDSCAPE PLAN
EVANS SCHOLARS MIAMI

SHEET NO.
L1.0