Type:

Pitch:

Exs. Roof:

Overhang

Story: 1 2 3

TO/Rec:

Exs. Sht:

Chimneys: Type FF/RF

Vent Pipes: 2" 3" 4"

Size Elect Mast

Flashing: vinyl/alum

Step Cedar

Wall Brick

Ventilation: 750 S/R/C SORV R/C

Power Vent Turbine Vent

Soffit 4x16 6x16 8x16 Plug

Misc. Pro. SDV LDV HS SAT

Trim: Gutter:

Overhang:

Interior: Sheet Repair:

Temp/Humid Truck Acc:

SF:

Cap:

Valley:

Hip:

Start: Squares

SF:

Cap:


Valley:

Hip:

Start: Squares

Drawing ☐

Pictures ☐

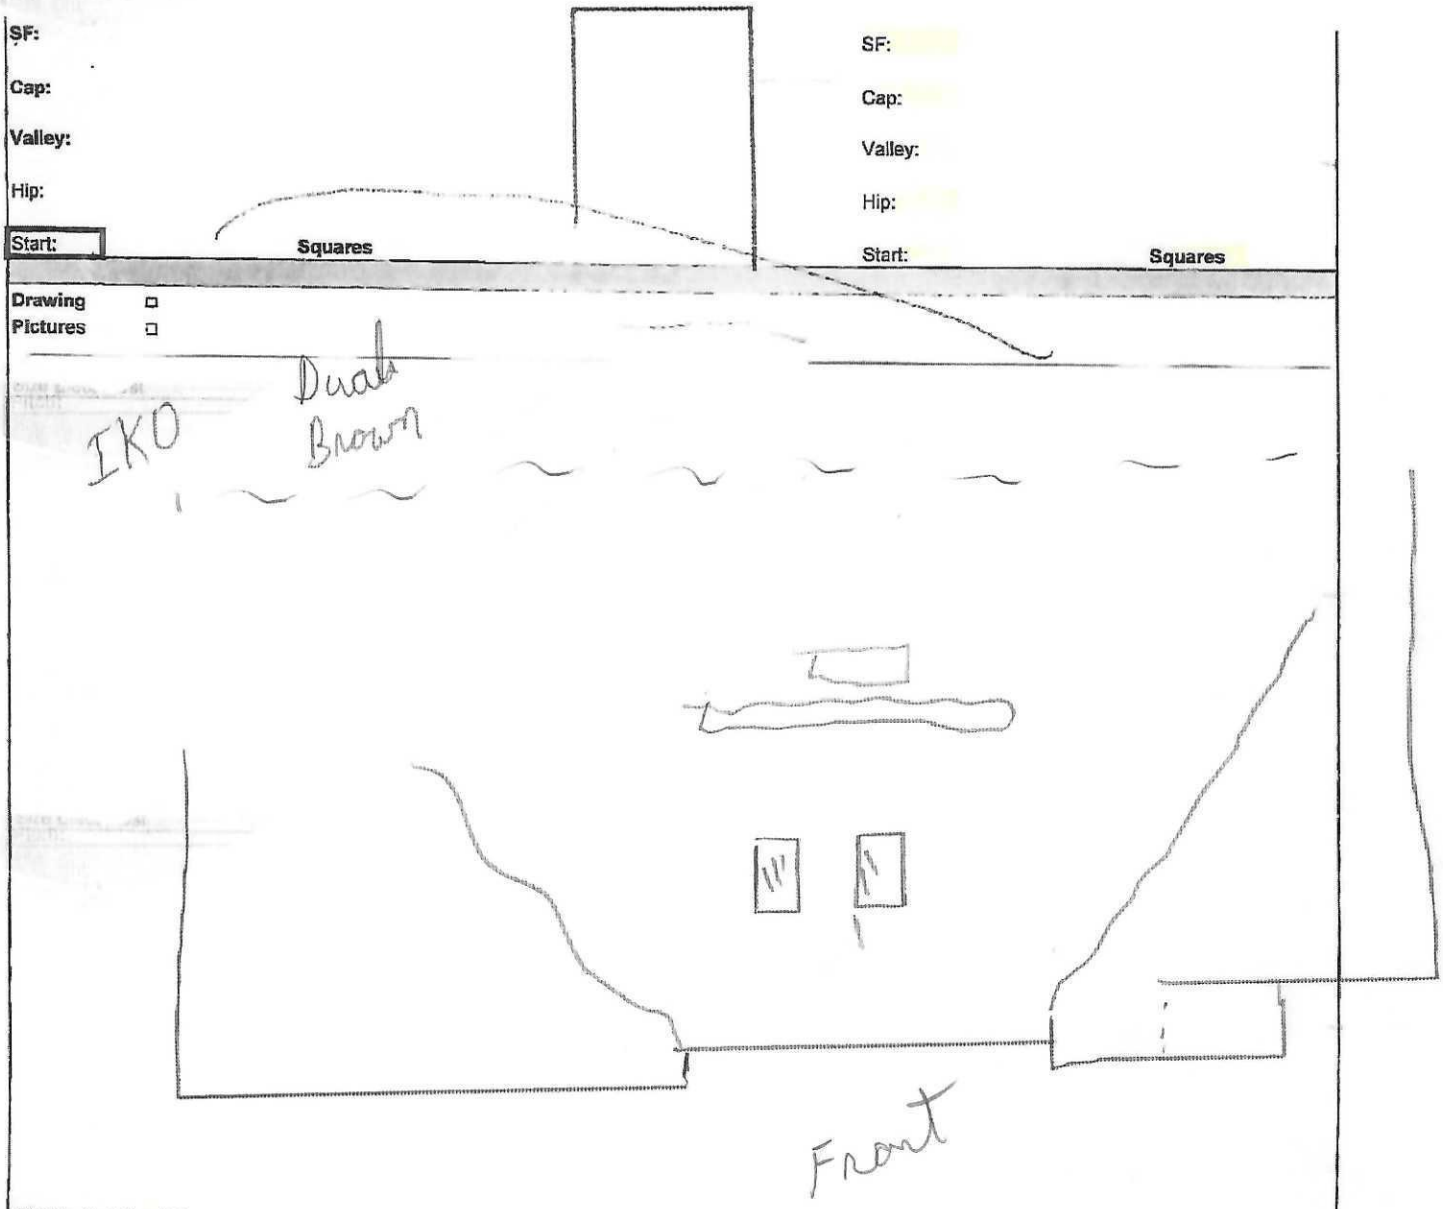

Metric (or) English

38 5/8" 36"

Exs Siding Color:

Shingle Color: